RECEIVED
JAN 30 2013

A2 MAIN LEVEL PLAN

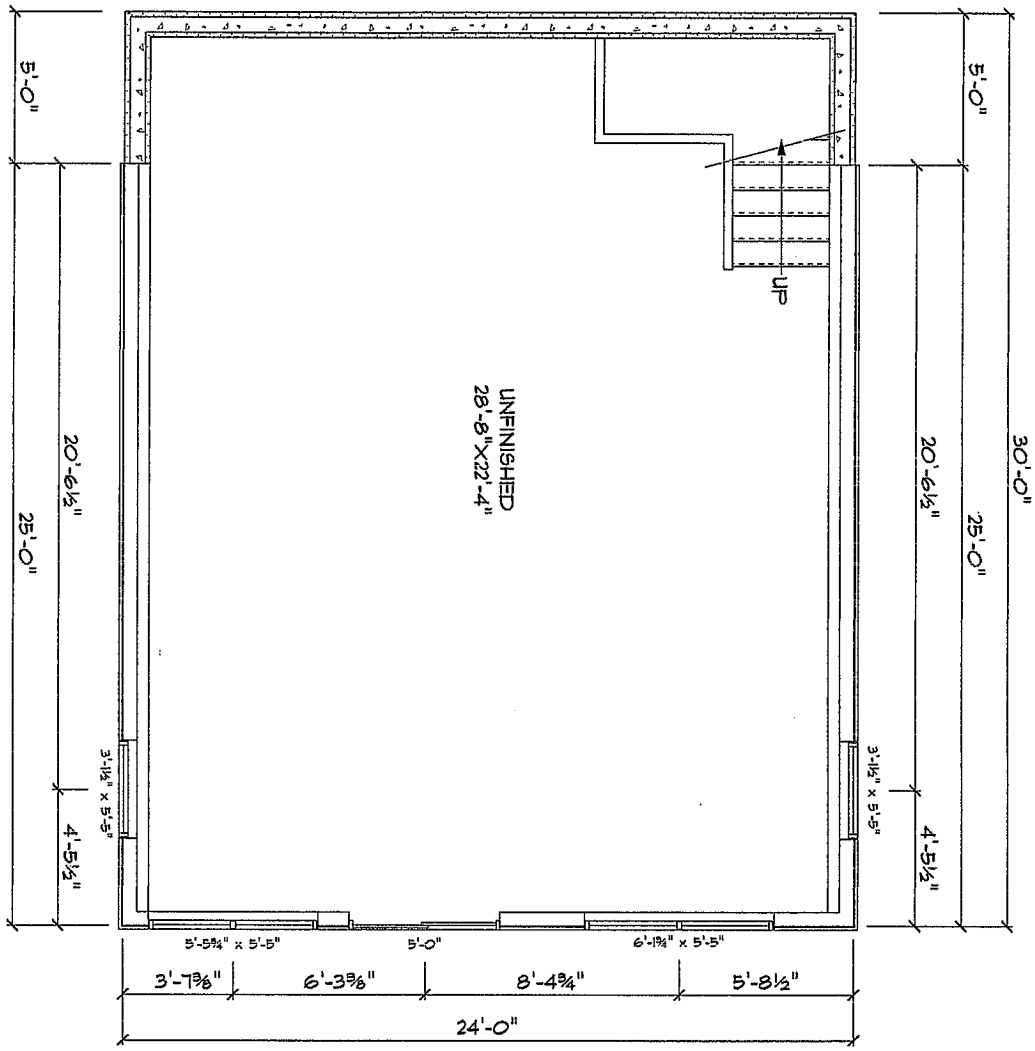

1/4"=1'

LAND USE OFFICE

GROEN BUILDERS INC
75 CHAPMAN DRIVE
ROCHESTER, NH 03839
TEL: (603)332-6551 - FAX: (603)332-6510

SCALE: 1/2"=1' (22X34)	REVISION	REV1 2013-01-19
SCALE: 1/4"=1' (11X17)		
DRAWN BY: JMG		
APPROVED		
DATE: JANUARY 19, 2013		
PRELIMINARY		

A1

DONNA SABIN
BARRINGTON, NH 03823

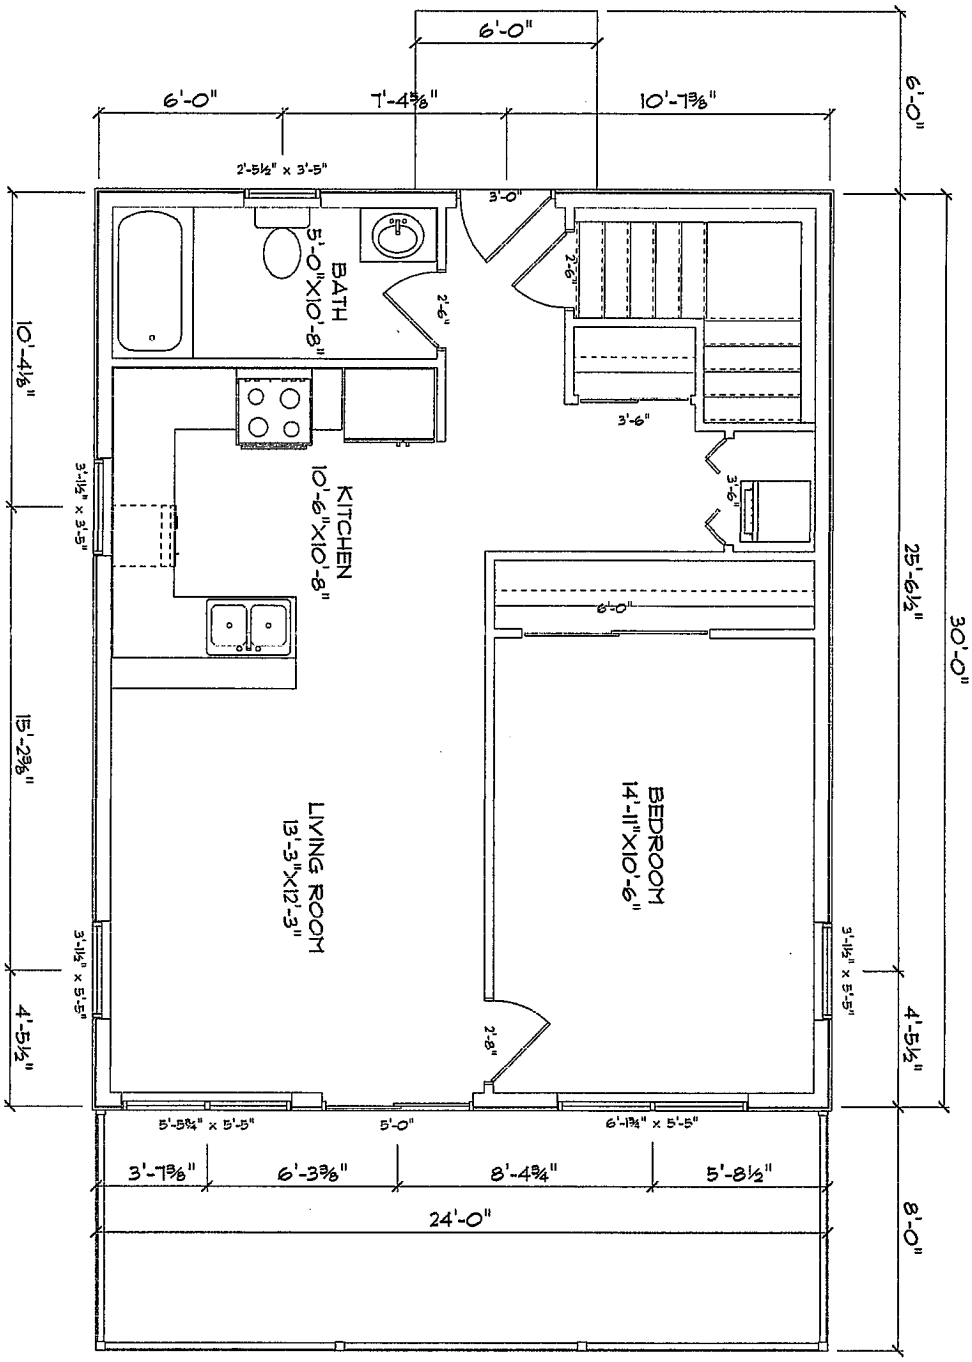

A2 MAIN LEVEL PLAN

1/4"=1'

LAND USE OFFICE

JAN 30 2013

RECEIVED

GROEN BUILDERS INC

75 CHAPMAN DRIVE
ROCHESTER, NH 03839
TEL: (603)332-6551 - FAX: (603)332-6510

SCALE: 1/2"=1' (22X34)	REVISION	REV1 2013-01-18
SCALE: 1/4"=1' (11X17)		
DRAWN BY: JMG		
APPROVED		
DATE: JANUARY 19, 2013		
PRELIMINARY		

A2

DONNA SABIN
BARRINGTON, NH 03823

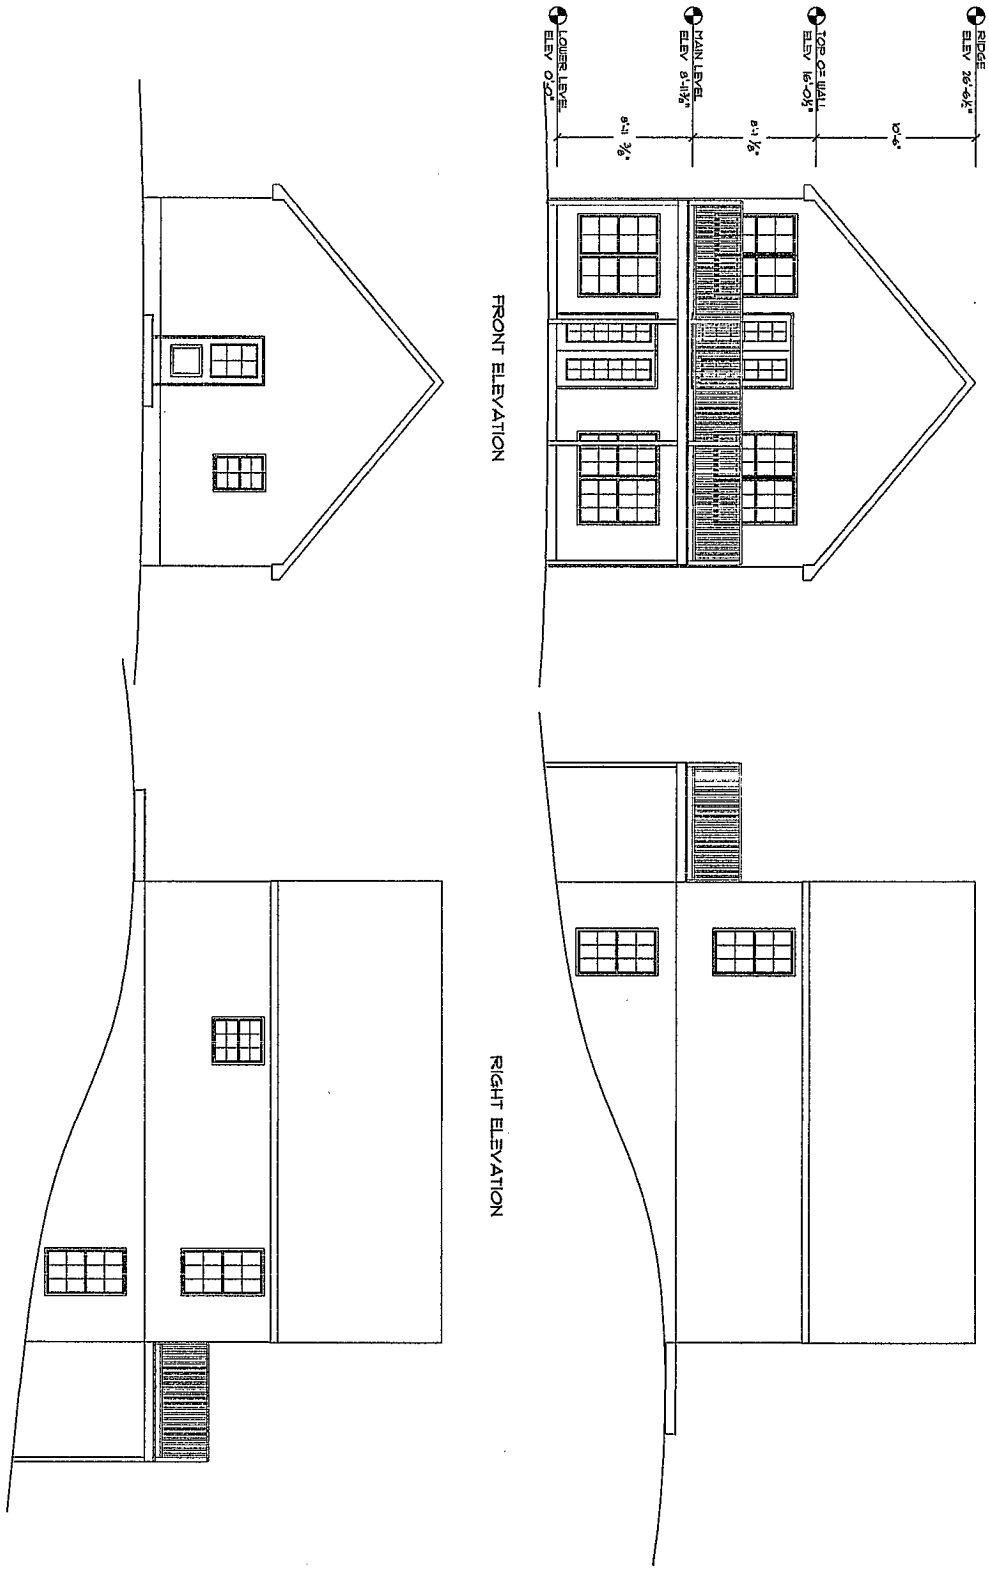

A3 ELEVATIONS

1/4"=1'

RECEIVED

LAND USE OFFICE

JAN 30 2013

GROEN BUILDERS INC
75 CHAPMAN DRIVE
ROCHESTER, NH 03839
TEL:(603)332-6551 - FAX:(603)332-6510

SCALE: 1/4"=1' (22X34)	REVISION	REV1 2013-01-19
SCALE: 1/8"=1' (11X17)		
DRAWN BY: JMG		
APPROVED:		
DATE: JANUARY 19, 2013		
PRELIMINARY		

A3

DONNA SABIN
BARRINGTON, NH 03825