Ellen McCaleb 208 Parker MT Rd

Front Elevation

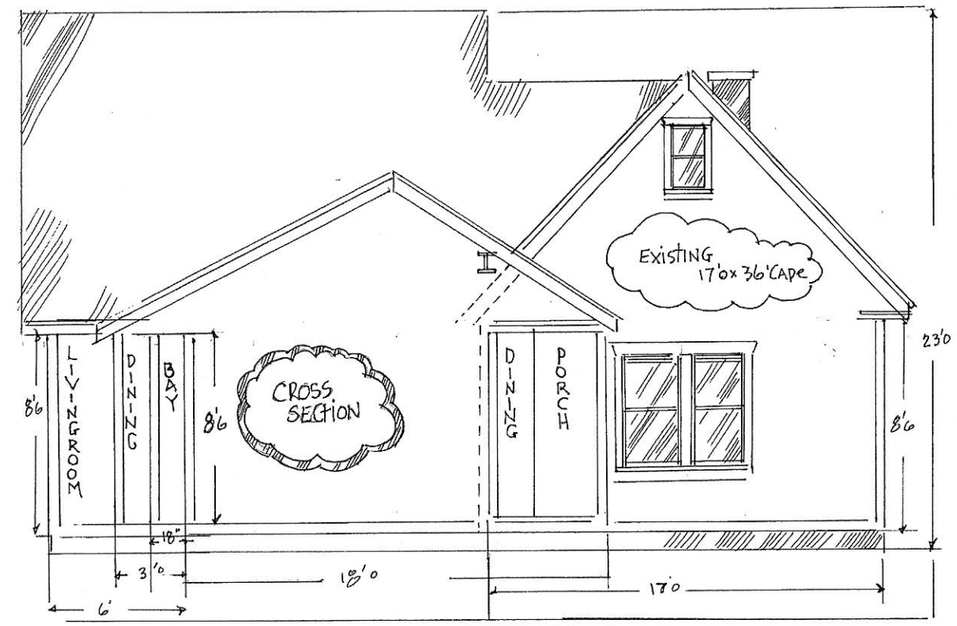

West Elevation

1/4" = 1 Foot

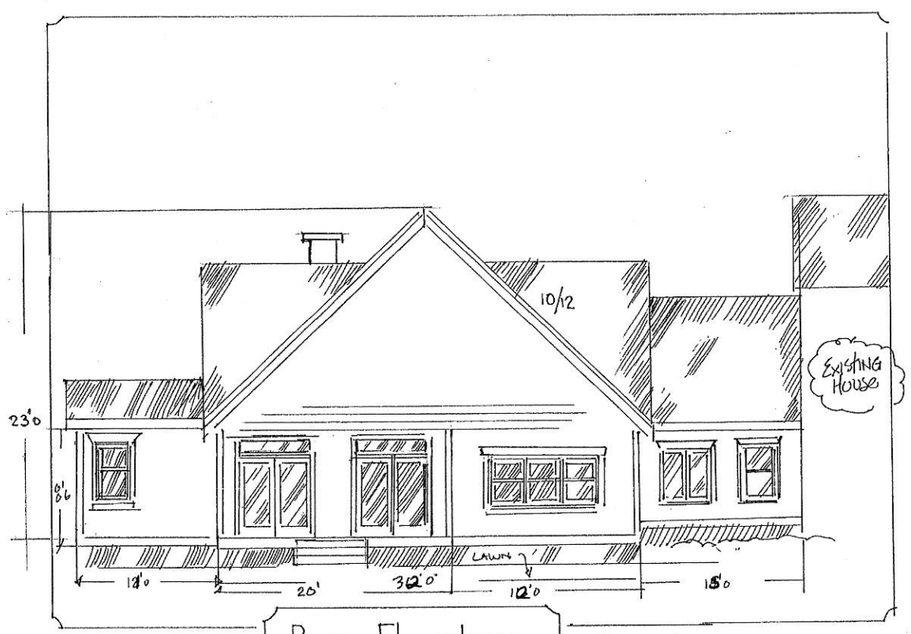

Rear Elevation

1/8" = 1 Foot

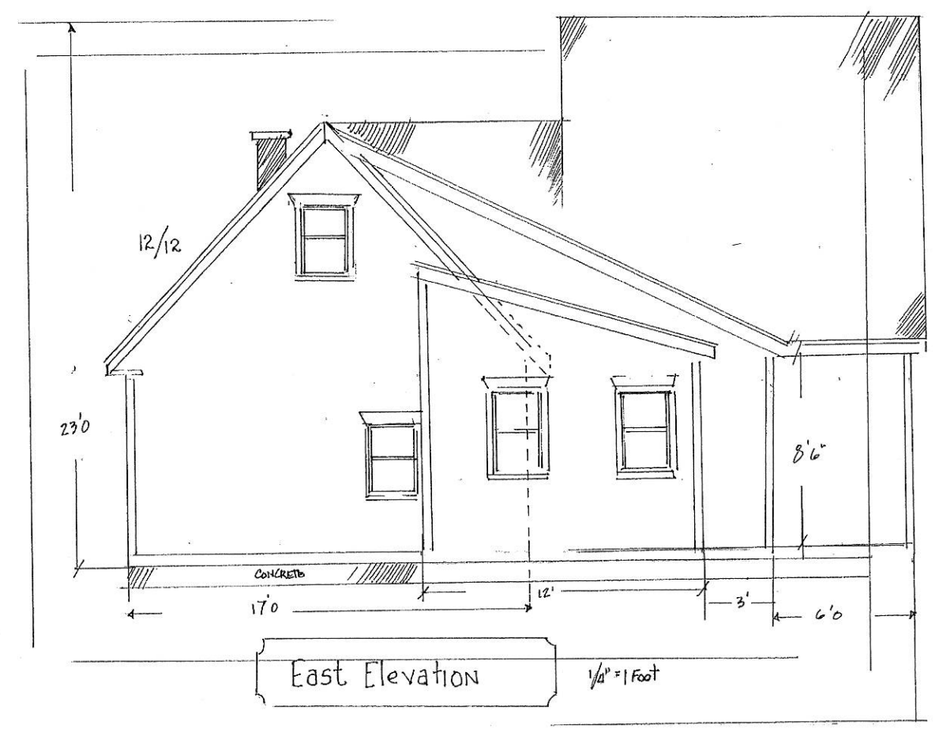

East Elevation

1/4" = 1 Foot

LAND USE OFFICE
APR 23 2015
RECEIVED

208 Parker Mt. Rd
Ellen McCaleb Scale 9/16" = 1'-0"

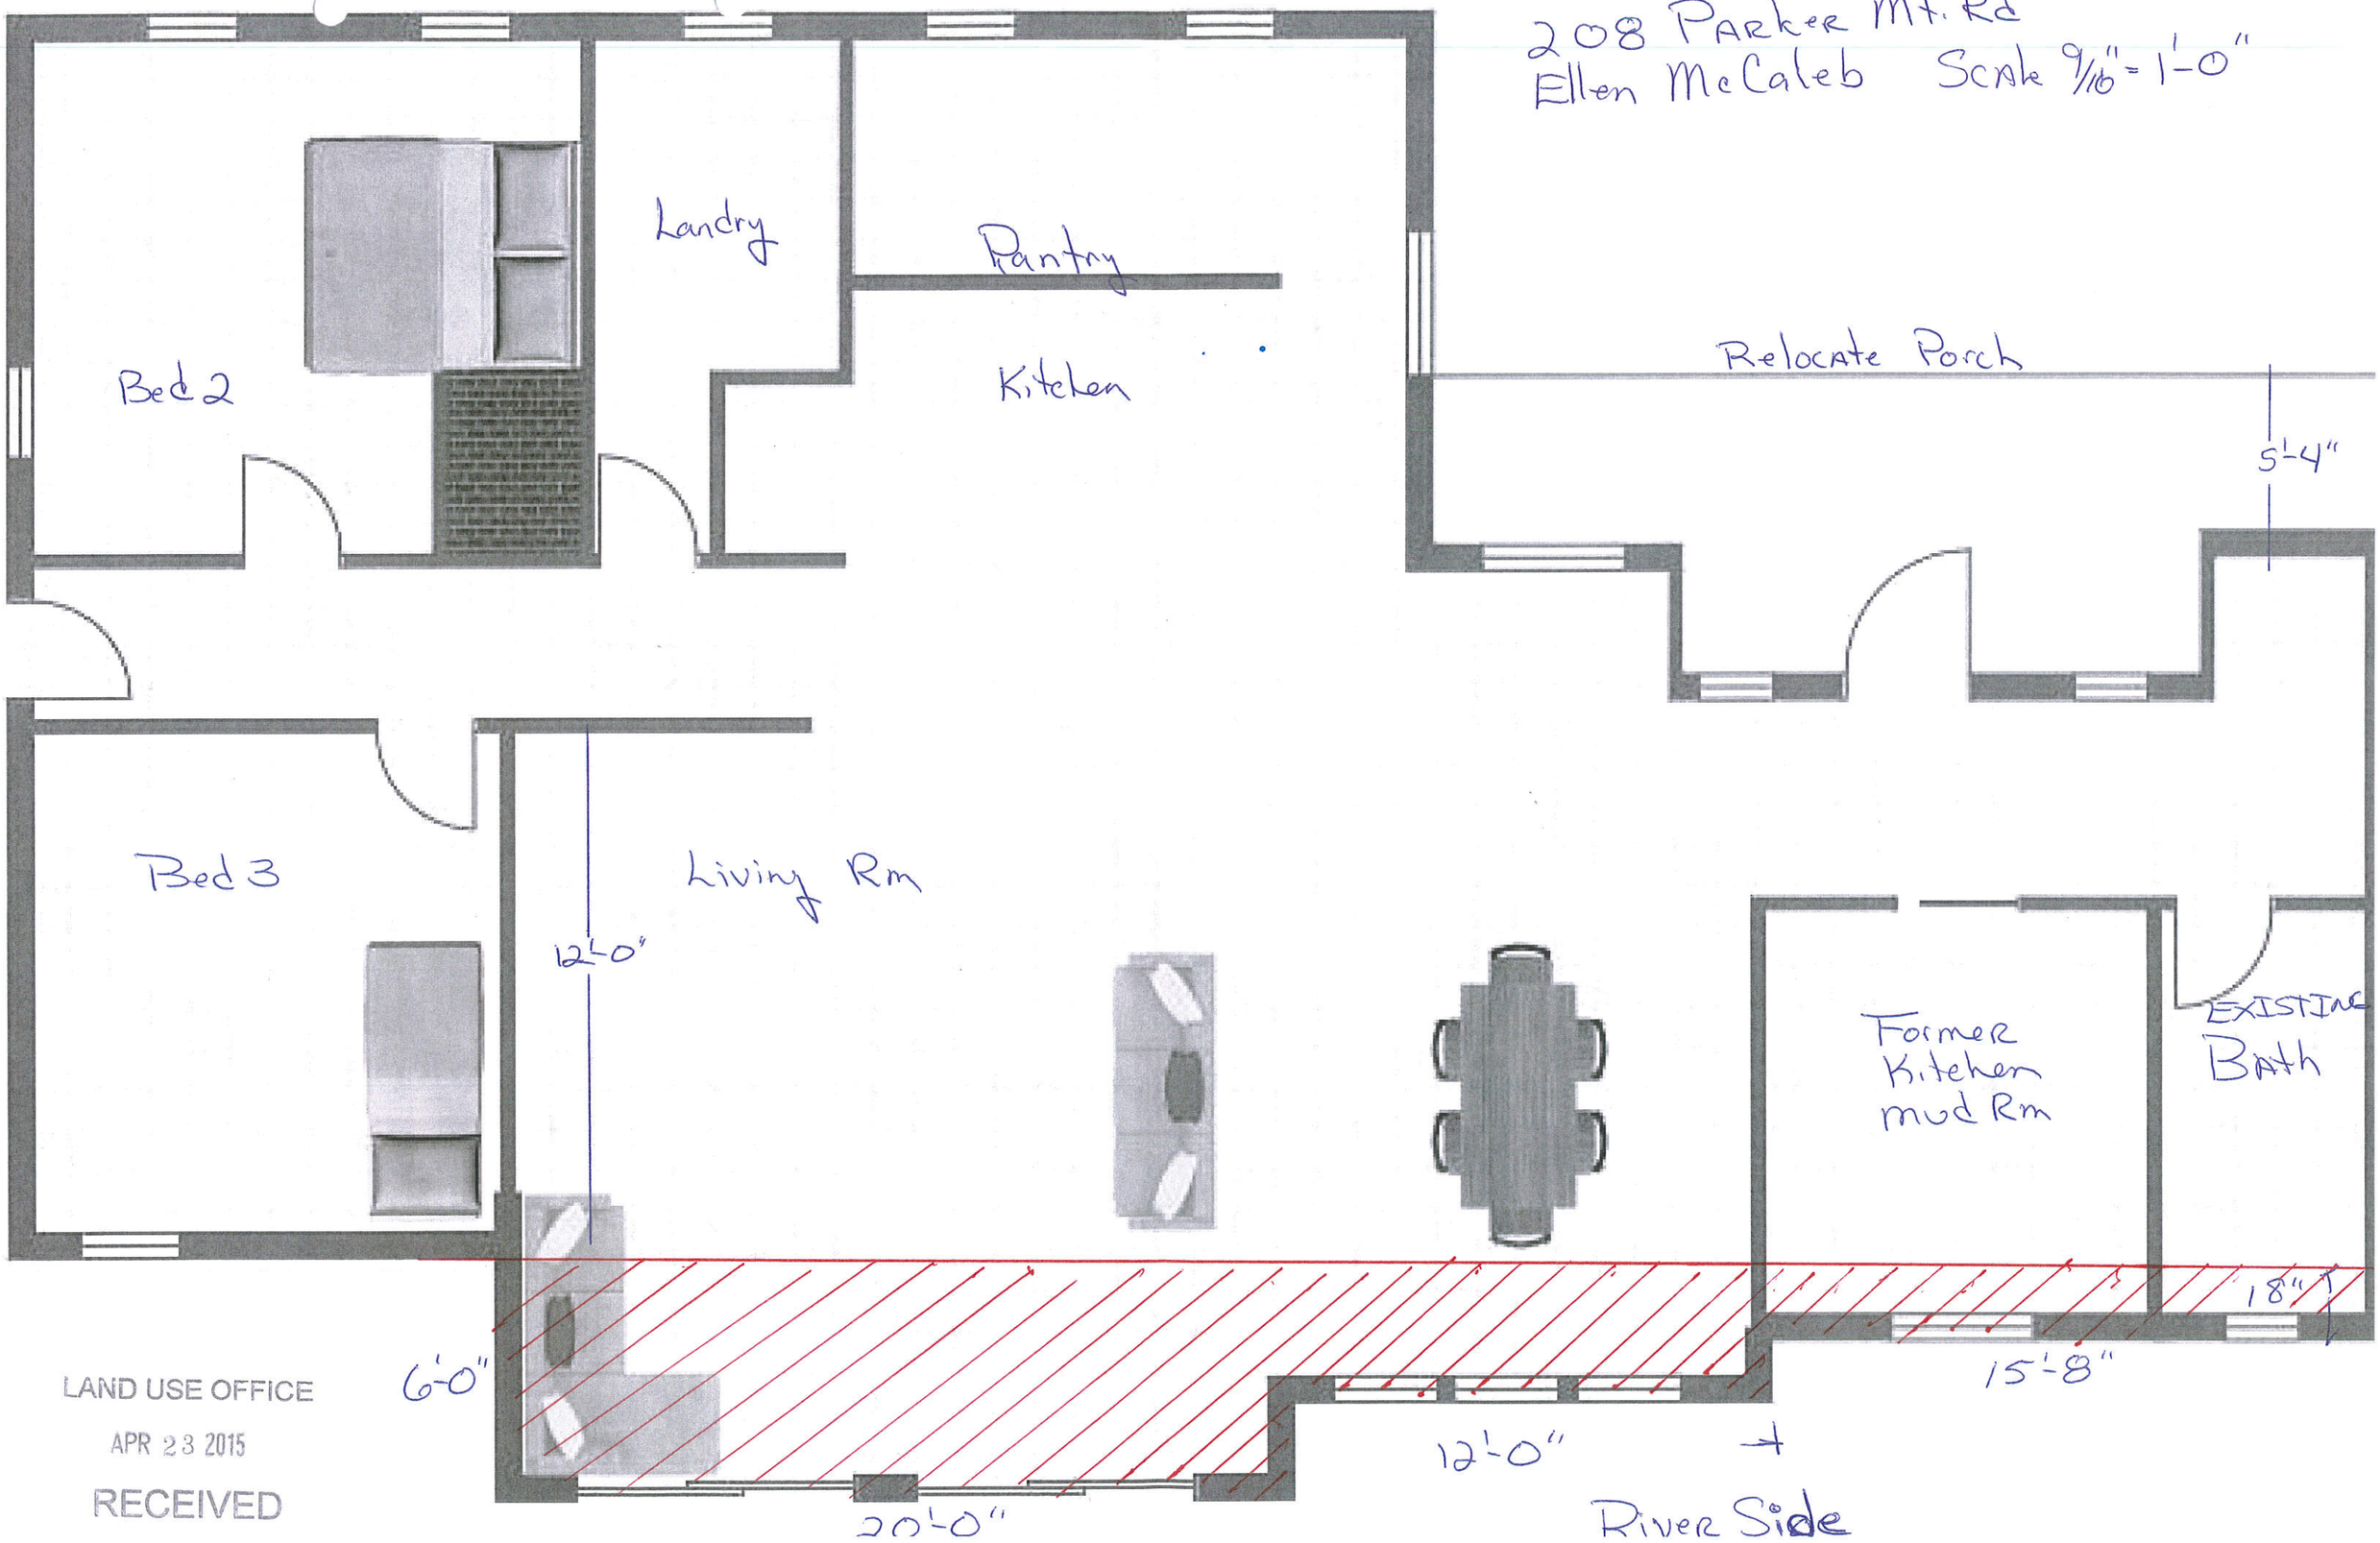

LAND USE OFFICE
APR 23 2015
RECEIVED