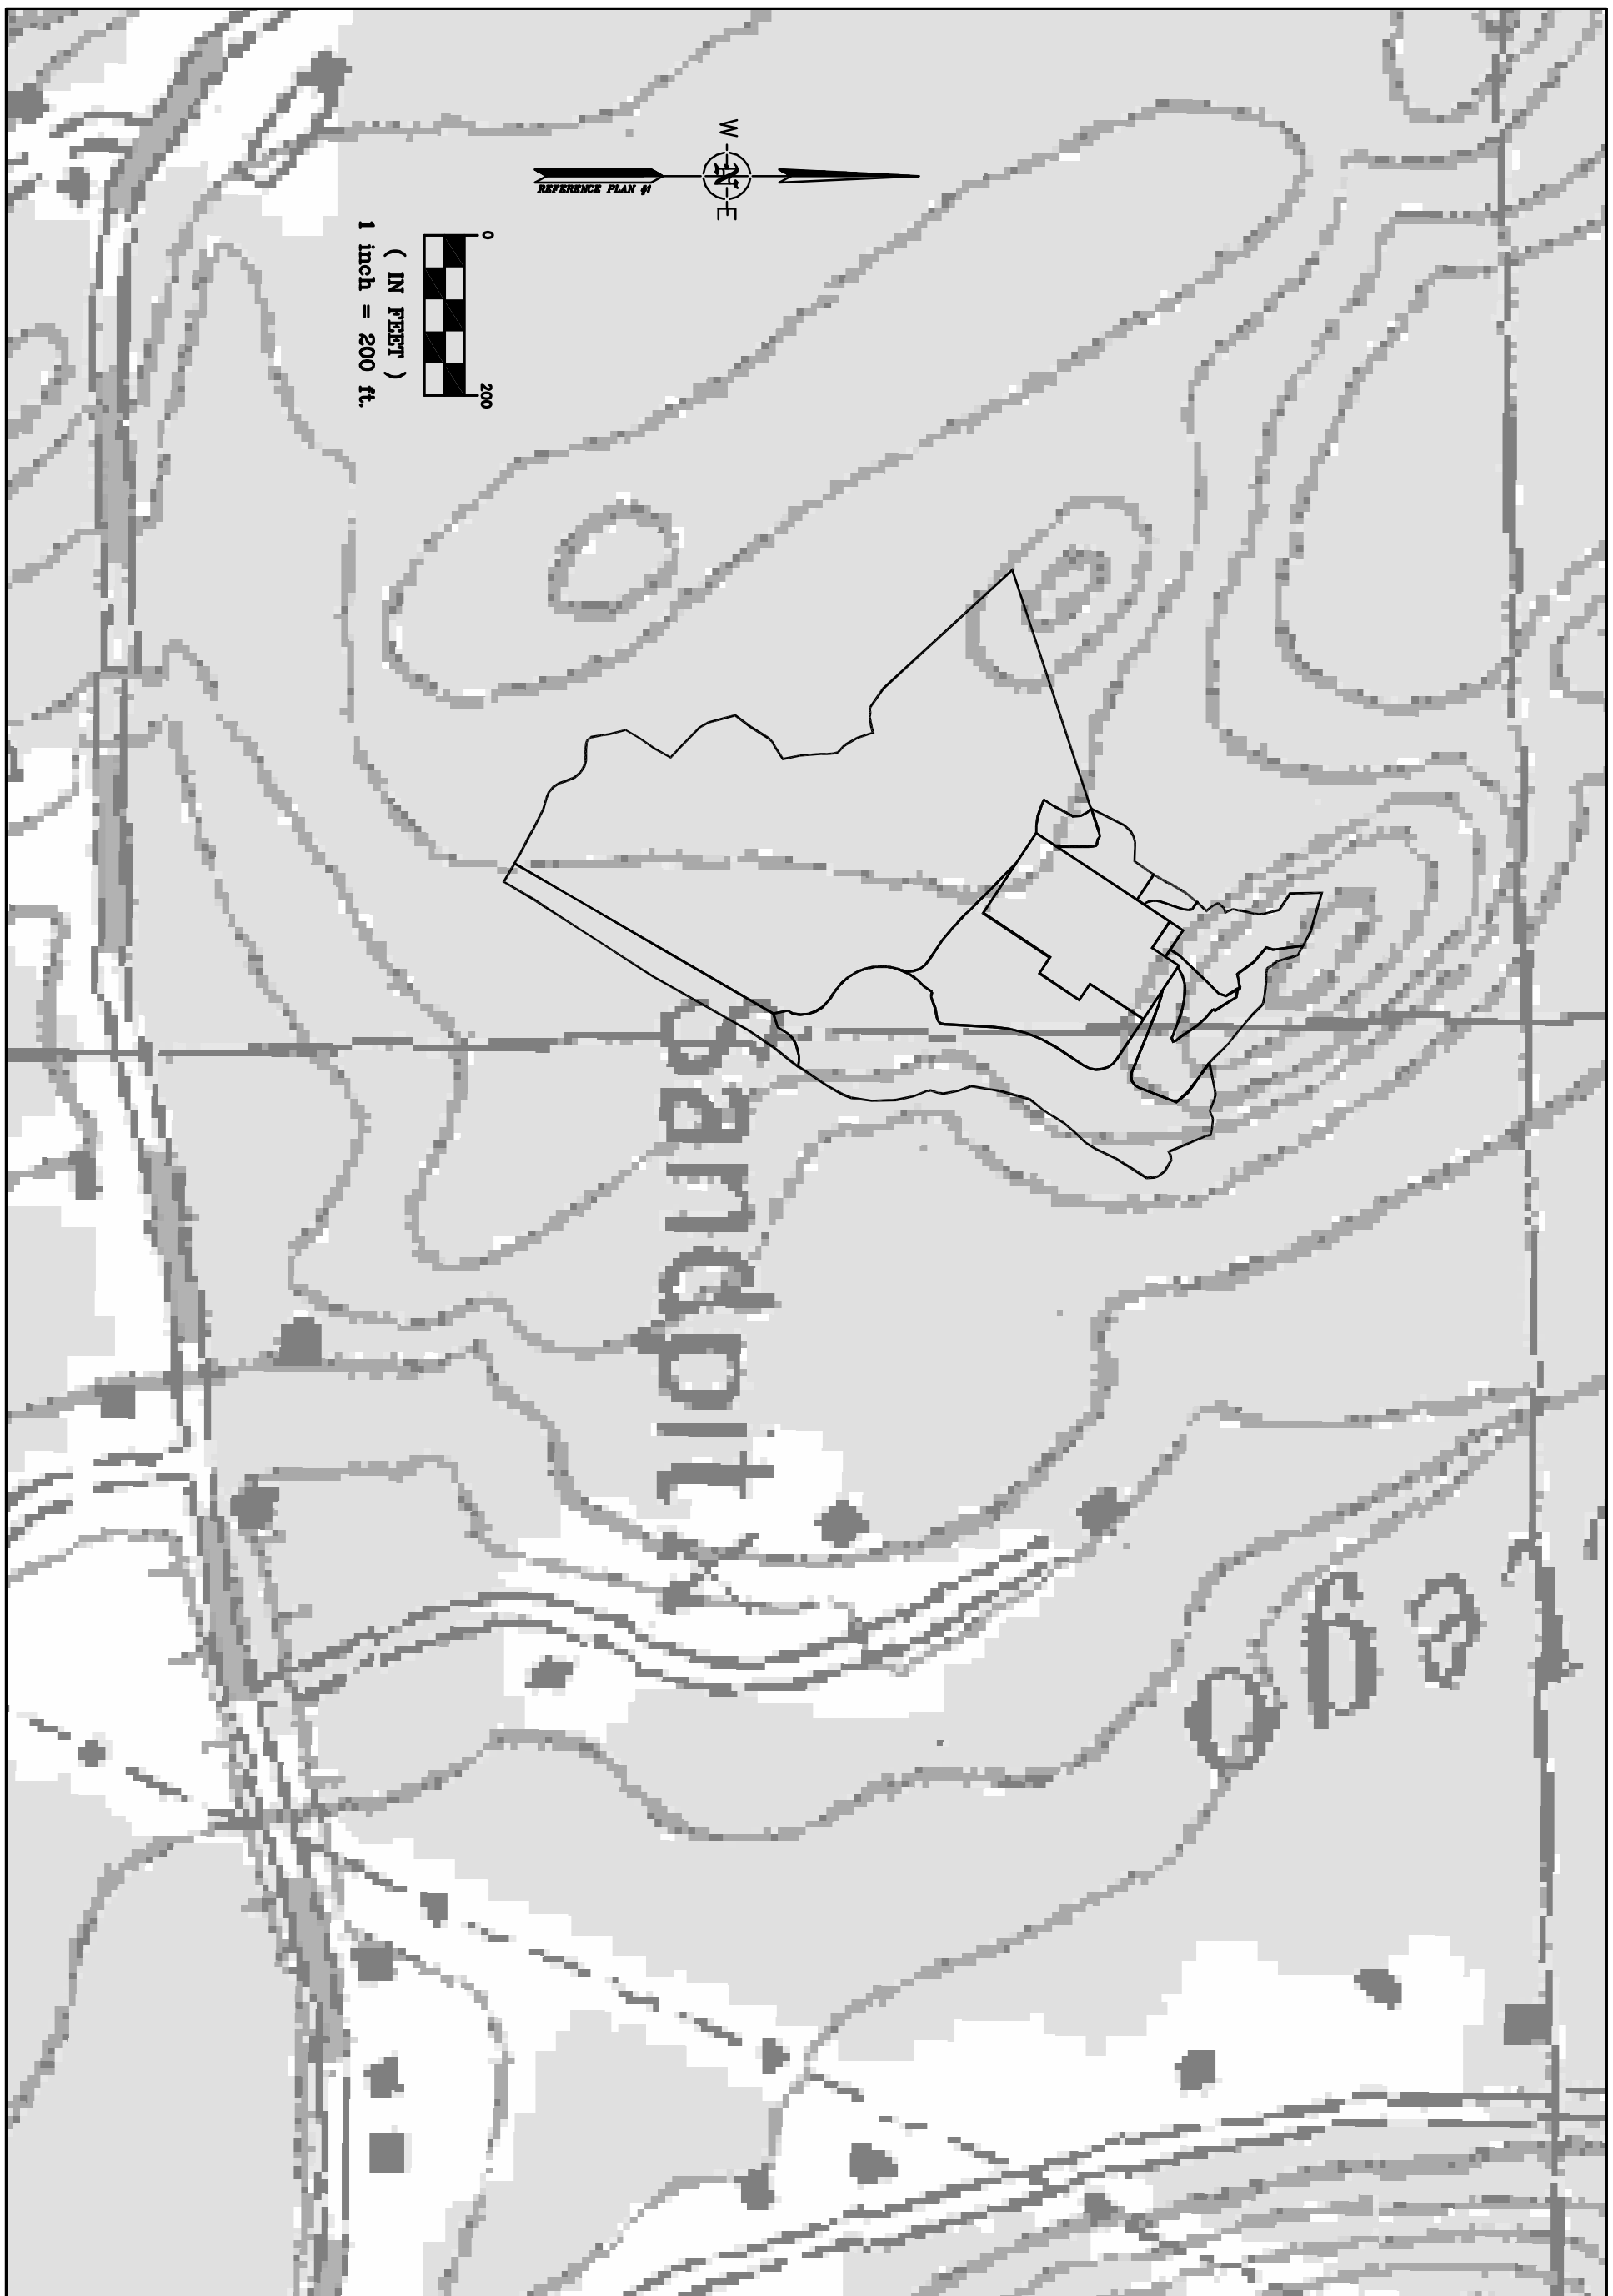

Drawing Name: P:\14pro\14-028\Internal\Drawing Files\14028C1B.dwg
Wed, 12 Nov 2014 - 11:50am

1 OF 1	JOB: 14-028	**MJS ENGINEERING, PC** CIVIL ENVIRONMENTAL CONSULTING ENGINEERING 5 RAILROAD STREET, P.O. BOX 359 NEWMARKET, NH 03857 PHONE: (603) 659-4979, FAX: (603) 659-4627 E-MAIL: MJS@MJS-ENGINEERING.COM	TOPOQUAD WITH WATERSHED OVERLAY *prepared for* TURBOCAM MAP 234, LOT 1.5 ROUTE 9 BARRINGTON, NH	DATE: 11/12/14 SCALE: 1"=200' DESIGNER: JLG DRAWN BY: JLG APPROVED BY: MJS	SEAL: