LAND SURVEYORS – SEPTIC SYSTEM DESIGNERS

CIVIL ENGINEERS – TRANSPORTATION PLANNERS

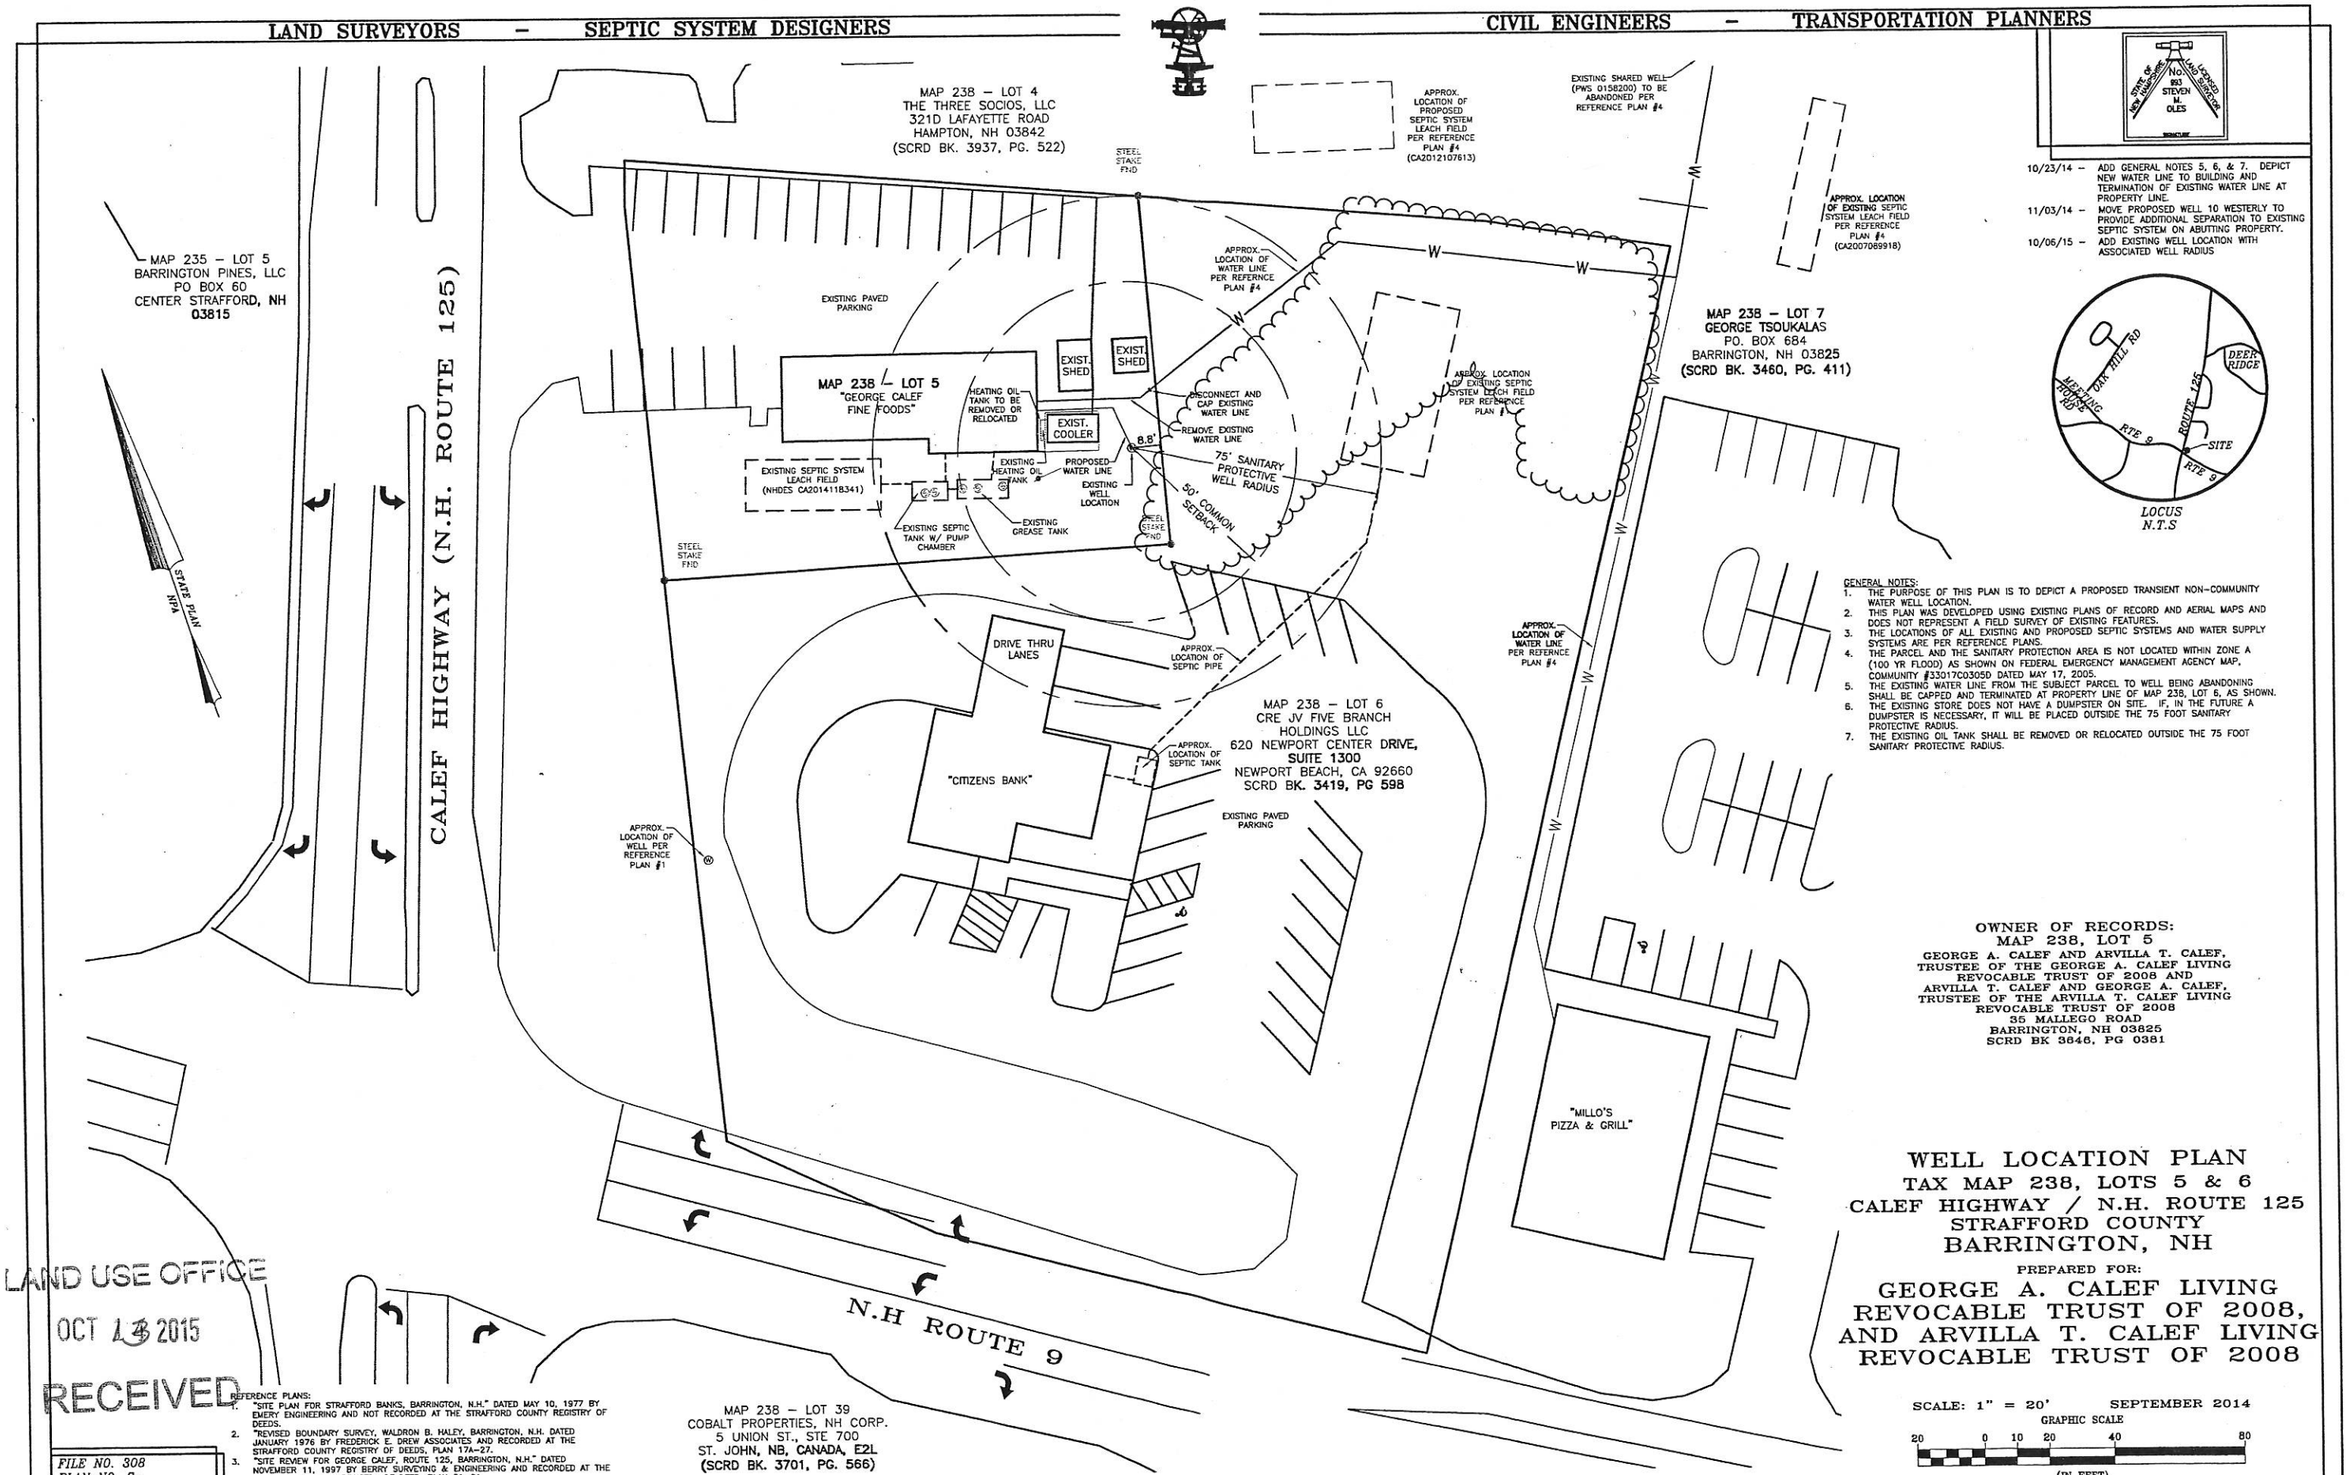

10/23/14 – ADD GENERAL NOTES 5, 6, & 7. DEPICT NEW WATER LINE TO BUILDING AND TERMINATION OF EXISTING WATER LINE AT PROPERTY LINE.

11/03/14 – MOVE PROPOSED WELL 10 WESTERLY TO PROVIDE ADDITIONAL SEPARATION TO EXISTING SEPTIC SYSTEM ON ABUTTING PROPERTY.

10/06/15 – ADD EXISTING WELL LOCATION WITH ASSOCIATED WELL RADIUS

STATE OF NEW HAMPSHIRE LICENSED LAND SURVEYOR No. 893 STEVEN M. OLES

GENERAL NOTES:

1. THE PURPOSE OF THIS PLAN IS TO DEPICT A PROPOSED TRANSIENT NON-COMMUNITY WATER WELL LOCATION.
2. THIS PLAN WAS DEVELOPED USING EXISTING PLANS OF RECORD AND AERIAL MAPS AND DOES NOT REPRESENT A FIELD SURVEY OF EXISTING FEATURES.
3. THE LOCATIONS OF ALL EXISTING AND PROPOSED SEPTIC SYSTEMS AND WATER SUPPLY SYSTEMS ARE PER REFERENCE PLANS.
4. THE PARCEL AND THE SANITARY PROTECTION AREA IS NOT LOCATED WITHIN ZONE A (100 YR FLOOD) AS SHOWN ON FEDERAL EMERGENCY MANAGEMENT AGENCY MAP, COMMUNITY #33017C0305D DATED MAY 17, 2005.
5. THE EXISTING WATER LINE FROM THE SUBJECT PARCEL TO WELL BEING ABANDONING SHALL BE CAPPED AND TERMINATED AT PROPERTY LINE OF MAP 238, LOT 6, AS SHOWN.
6. THE EXISTING STORE DOES NOT HAVE A DUMPSTER ON SITE. IF, IN THE FUTURE A DUMPSTER IS NECESSARY, IT WILL BE PLACED OUTSIDE THE 75 FOOT SANITARY PROTECTIVE RADIUS.
7. THE EXISTING OIL TANK SHALL BE REMOVED OR RELOCATED OUTSIDE THE 75 FOOT SANITARY PROTECTIVE RADIUS.

OWNER OF RECORDS:
MAP 238, LOT 5
GEORGE A. CALEF AND ARVILLA T. CALEF, TRUSTEE OF THE GEORGE A. CALEF LIVING REVOCABLE TRUST OF 2008 AND ARVILLA T. CALEF AND GEORGE A. CALEF, TRUSTEE OF THE ARVILLA T. CALEF LIVING REVOCABLE TRUST OF 2008
35 MALLEGO ROAD
BARRINGTON, NH 03825
SCRD BK 3646, PG 0381

WELL LOCATION PLAN

TAX MAP 238, LOTS 5 & 6
CALEF HIGHWAY / N.H. ROUTE 125
STRAFFORD COUNTY
BARRINGTON, NH

PREPARED FOR:

GEORGE A. CALEF LIVING REVOCABLE TRUST OF 2008, AND ARVILLA T. CALEF LIVING REVOCABLE TRUST OF 2008

SCALE: 1" = 20' SEPTEMBER 2014

GRAPHIC SCALE
20 0 10 20 40 80
(IN FEET)
1 INCH = 20 FEET

LAND USE OFFICE
OCT 13 2015
RECEIVED

REFERENCE PLANS:

1. "SITE PLAN FOR STRAFFORD BANKS, BARRINGTON, N.H." DATED MAY 10, 1977 BY EMERY ENGINEERING AND NOT RECORDED AT THE STRAFFORD COUNTY REGISTRY OF DEEDS.
2. "REVISED BOUNDARY SURVEY, WALDRON B. HALEY, BARRINGTON, N.H. DATED JANUARY 1976 BY FREDERICK E. DREW ASSOCIATES AND RECORDED AT THE STRAFFORD COUNTY REGISTRY OF DEEDS, PLAN 17A-27.
3. "SITE REVIEW FOR GEORGE CALEF, ROUTE 125, BARRINGTON, N.H." DATED NOVEMBER 11, 1997 BY BERRY SURVEYING & ENGINEERING AND RECORDED AT THE STRAFFORD COUNTY REGISTRY OF DEED, PLAN 51-61.
4. "OVERALL VICINITY PLAN PREPARED FOR THE THREE SOCIOS, LLC" DATED JANUARY 3, 2012 AND REVISED ON AUGUST 2, 2013 BY JONES & BEACH ENGINEERS, INC. AND ON FILE AT THE TOWN OF BARRINGTON PLANNING DEPARTMENT.

FILE NO. 308
PLAN NO. C-
DWG. NO. 1415B/WELL
F.B. NO.

31 Mooney Street, Alton, N.H. 603-875-3948

NORWAY PLAINS ASSOCIATES, INC.

2 Continental Blvd., Rochester, N.H. 603-335-3948