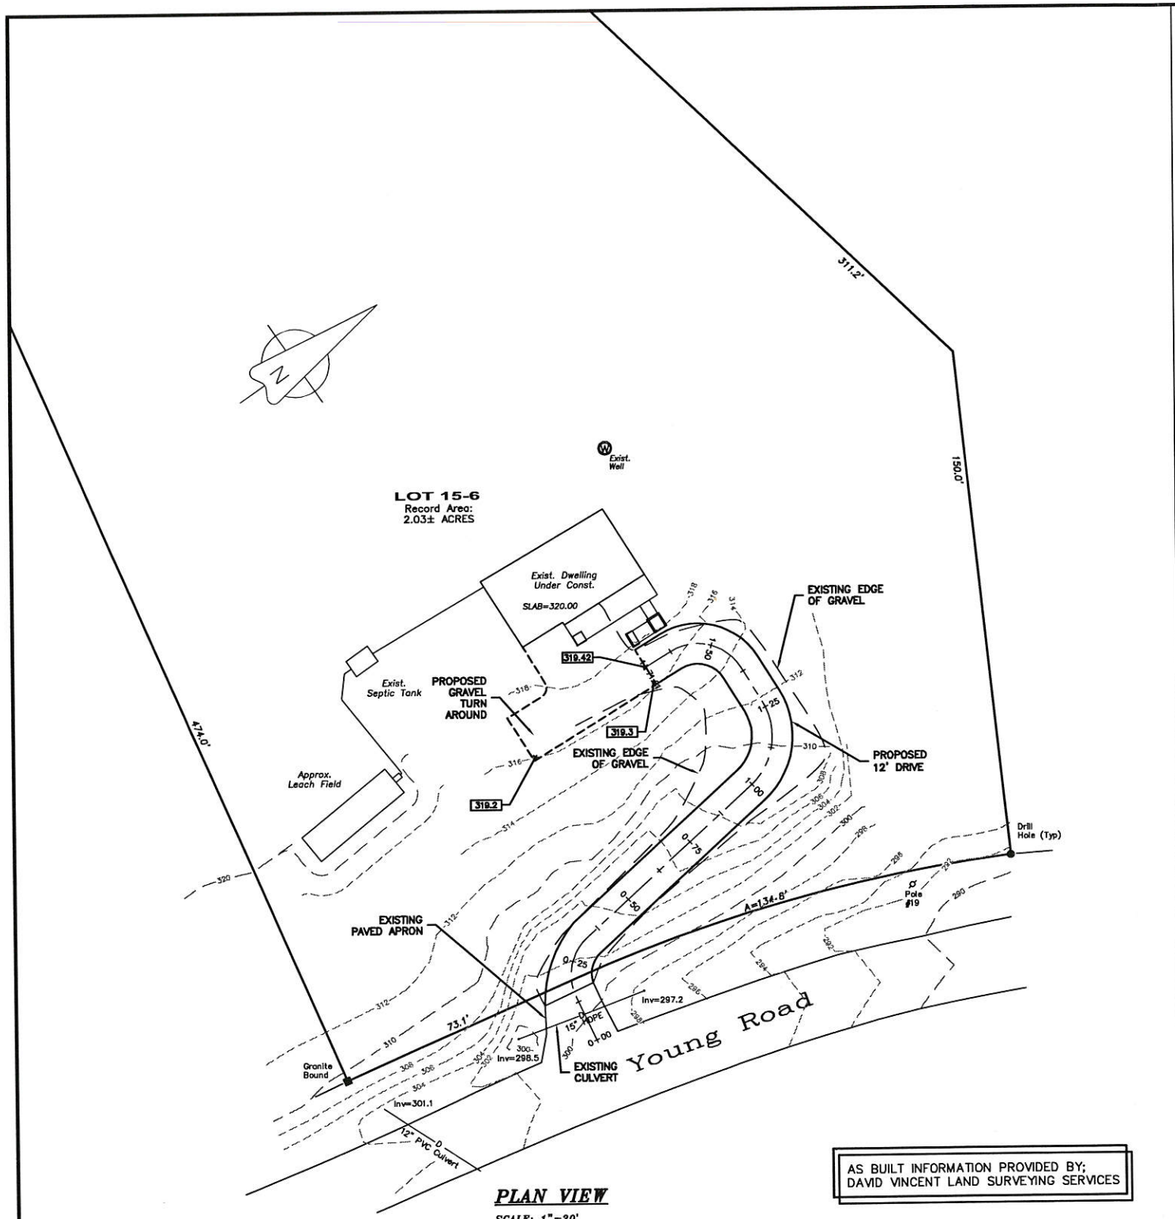

PLAN VIEW

SCALE: 1"=20'

AS BUILT INFORMATION PROVIDED BY;
DAVID VINCENT LAND SURVEYING SERVICES

GRAPHIC SCALE

20 0 10 20 40 80

(IN FEET)

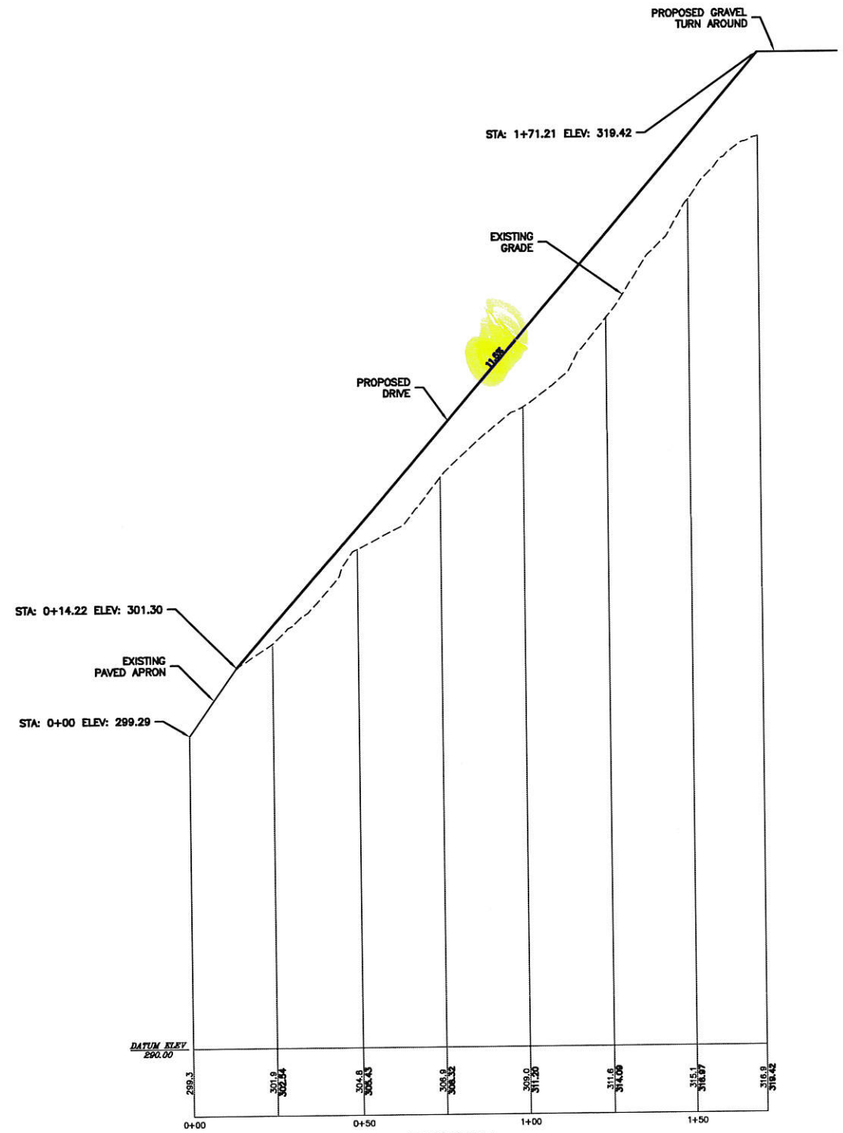

PROFILE

SCALE: HORIZONTAL – 1"=20'
VERTICAL – 1"=2'

LAND USE OFFICE
FEB 02 2015
RECEIVED

HAICHT ENGINEERING, PLLC
CIVIL ENGINEERS
P.O. BOX 1166, 181 WATSON ROAD
DOVER, NEW HAMPSHIRE
603.750.4286. FAX 603.749.7348

NO.	REVISION	APP'D	DATE

DATE: 1-29-15
SCALE: AS SHOWN
DRAWN BY: SRD
DESIGN BY: SD/SH
APPROVED BY: SJH
PROJECT NO: 1502
FILE: SITE.DWG

WAIVER REQUEST – RESIDENTIAL DRIVEWAY GRADE

Map 34D
Lot 15-6 Young Road
Residential Driveway
Barrington, NH

J.L. Powell Construction, LLC
P. O. Box 4225
Windham, NH 03087
603-303-6270

C-1