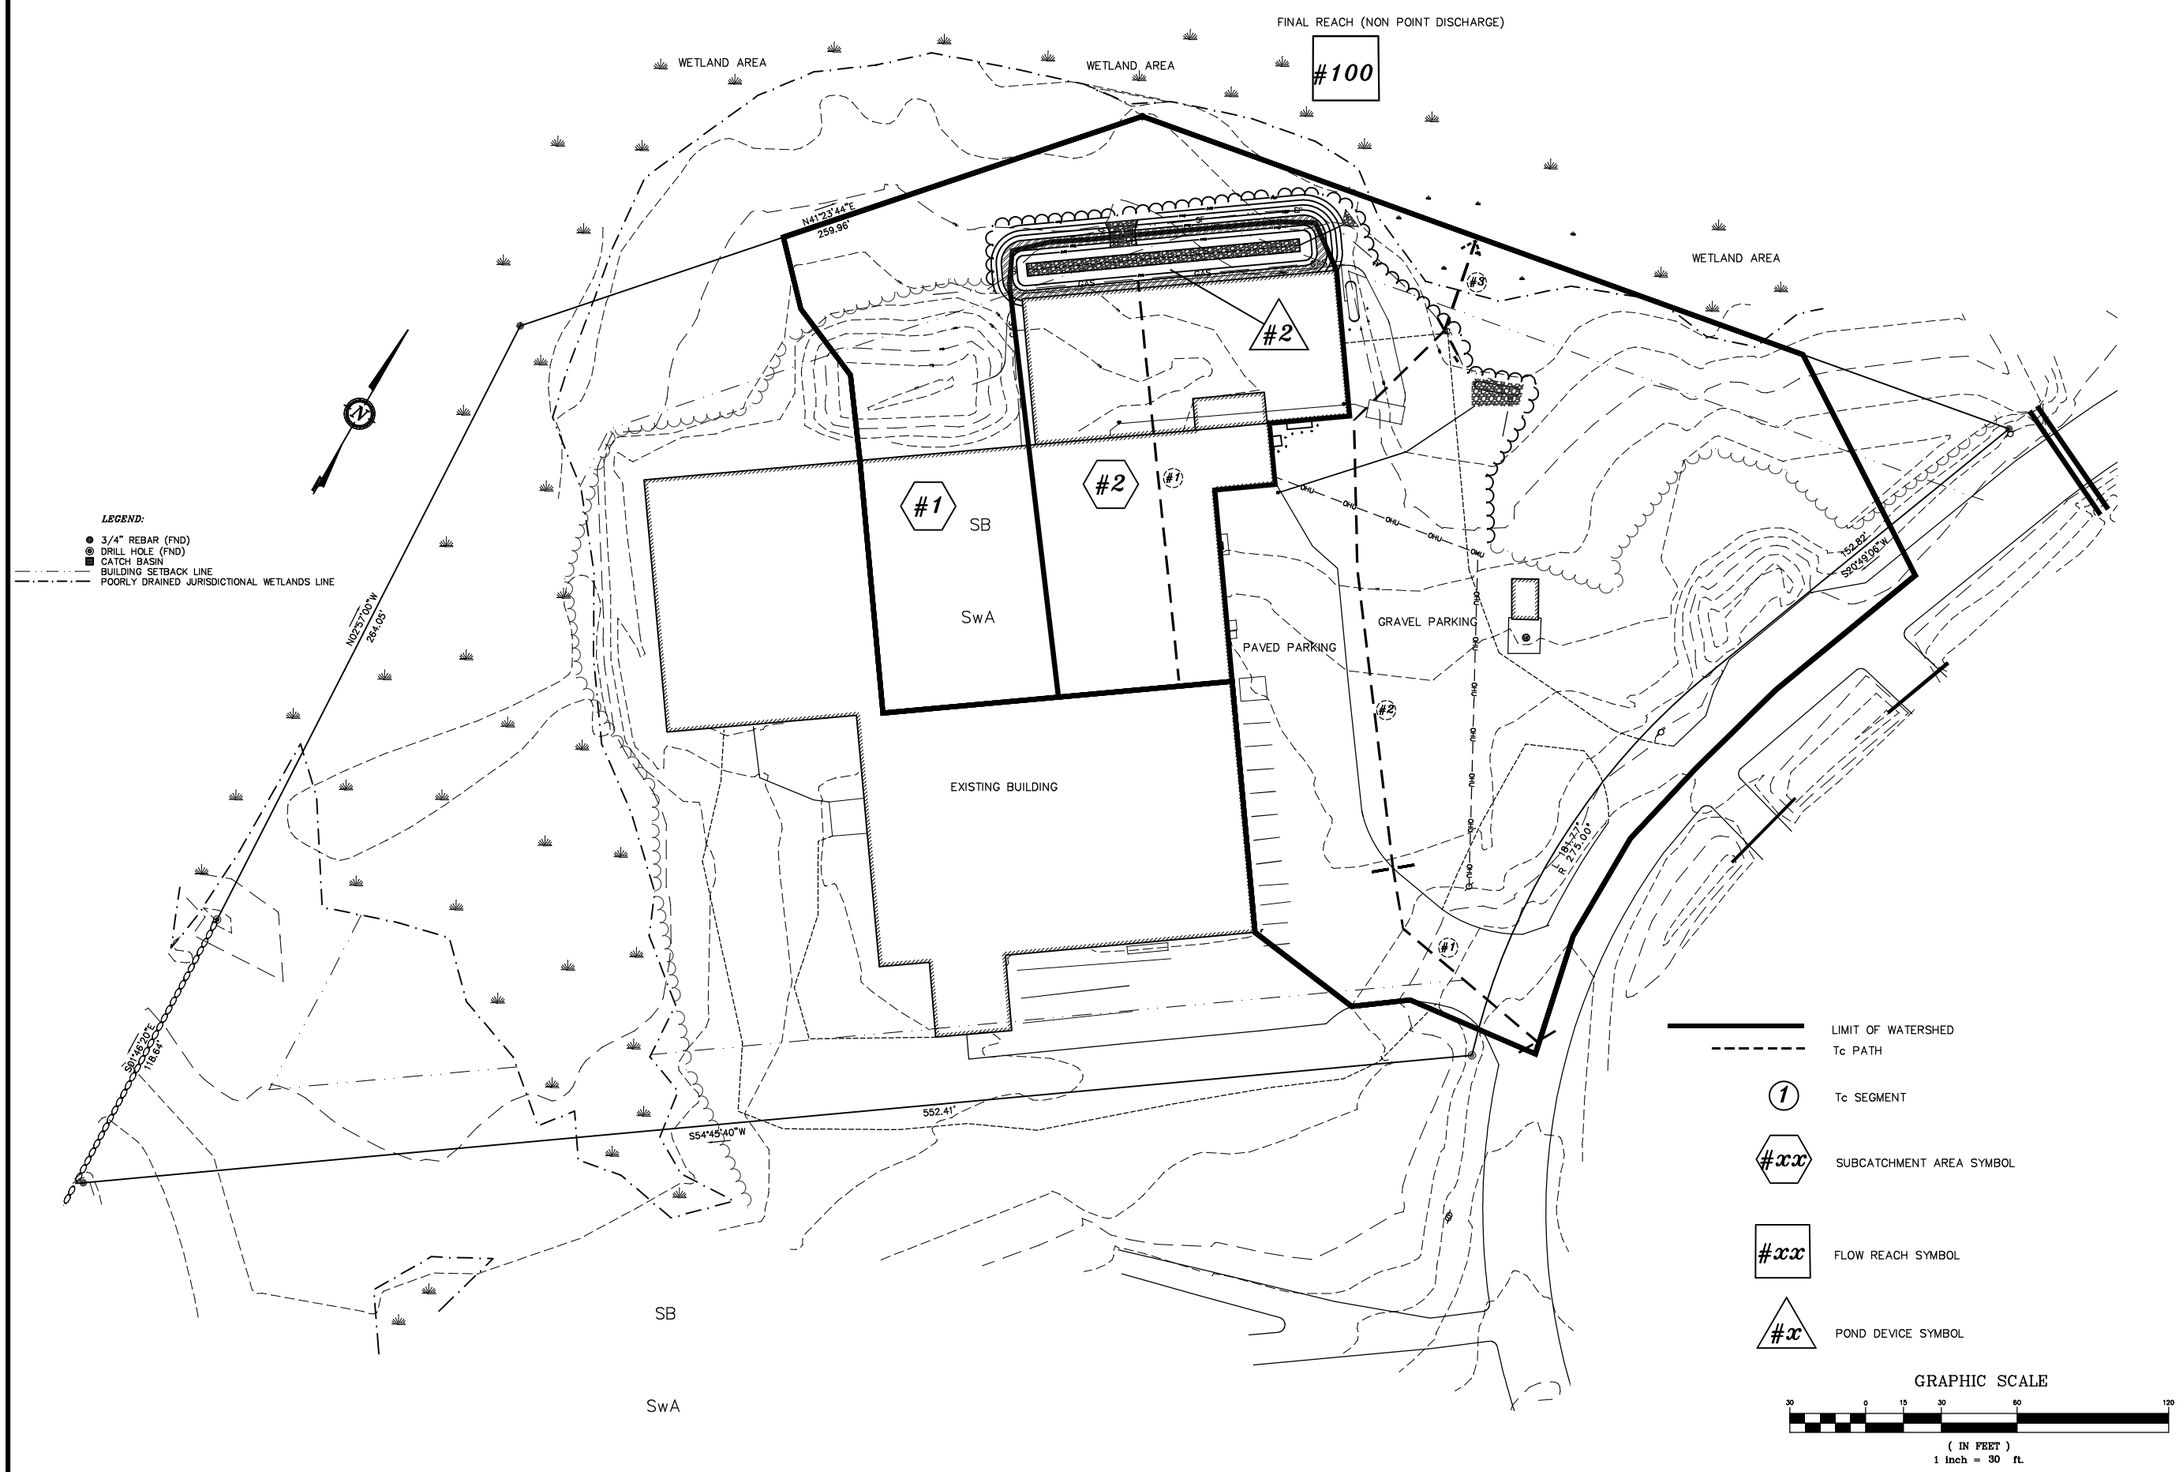

REVISION	DATE	DESCRIPTION

PROPOSED WATERSHED PLAN "W2"
FOR
STEPPINGSTONE FARM PARTNERSHIP
COMMERCE WAY
BARRINGTON, N.H.
TAX MAP 250, LOT 79

BERRY SURVEYING & ENGINEERING
335 SECOND CROWN POINT ROAD
BARRINGTON, NH 03825 {332-2863}

SCALE : 1 IN. EQUALS 30 FT.
DATE : JANUARY 1, 2013
FILE NO. : DB 2012 – 120

THE STATE OF NEW HAMPSHIRE
DAVID A. BERRY
No. 1088
REGISTERED PROFESSIONAL ENGINEER