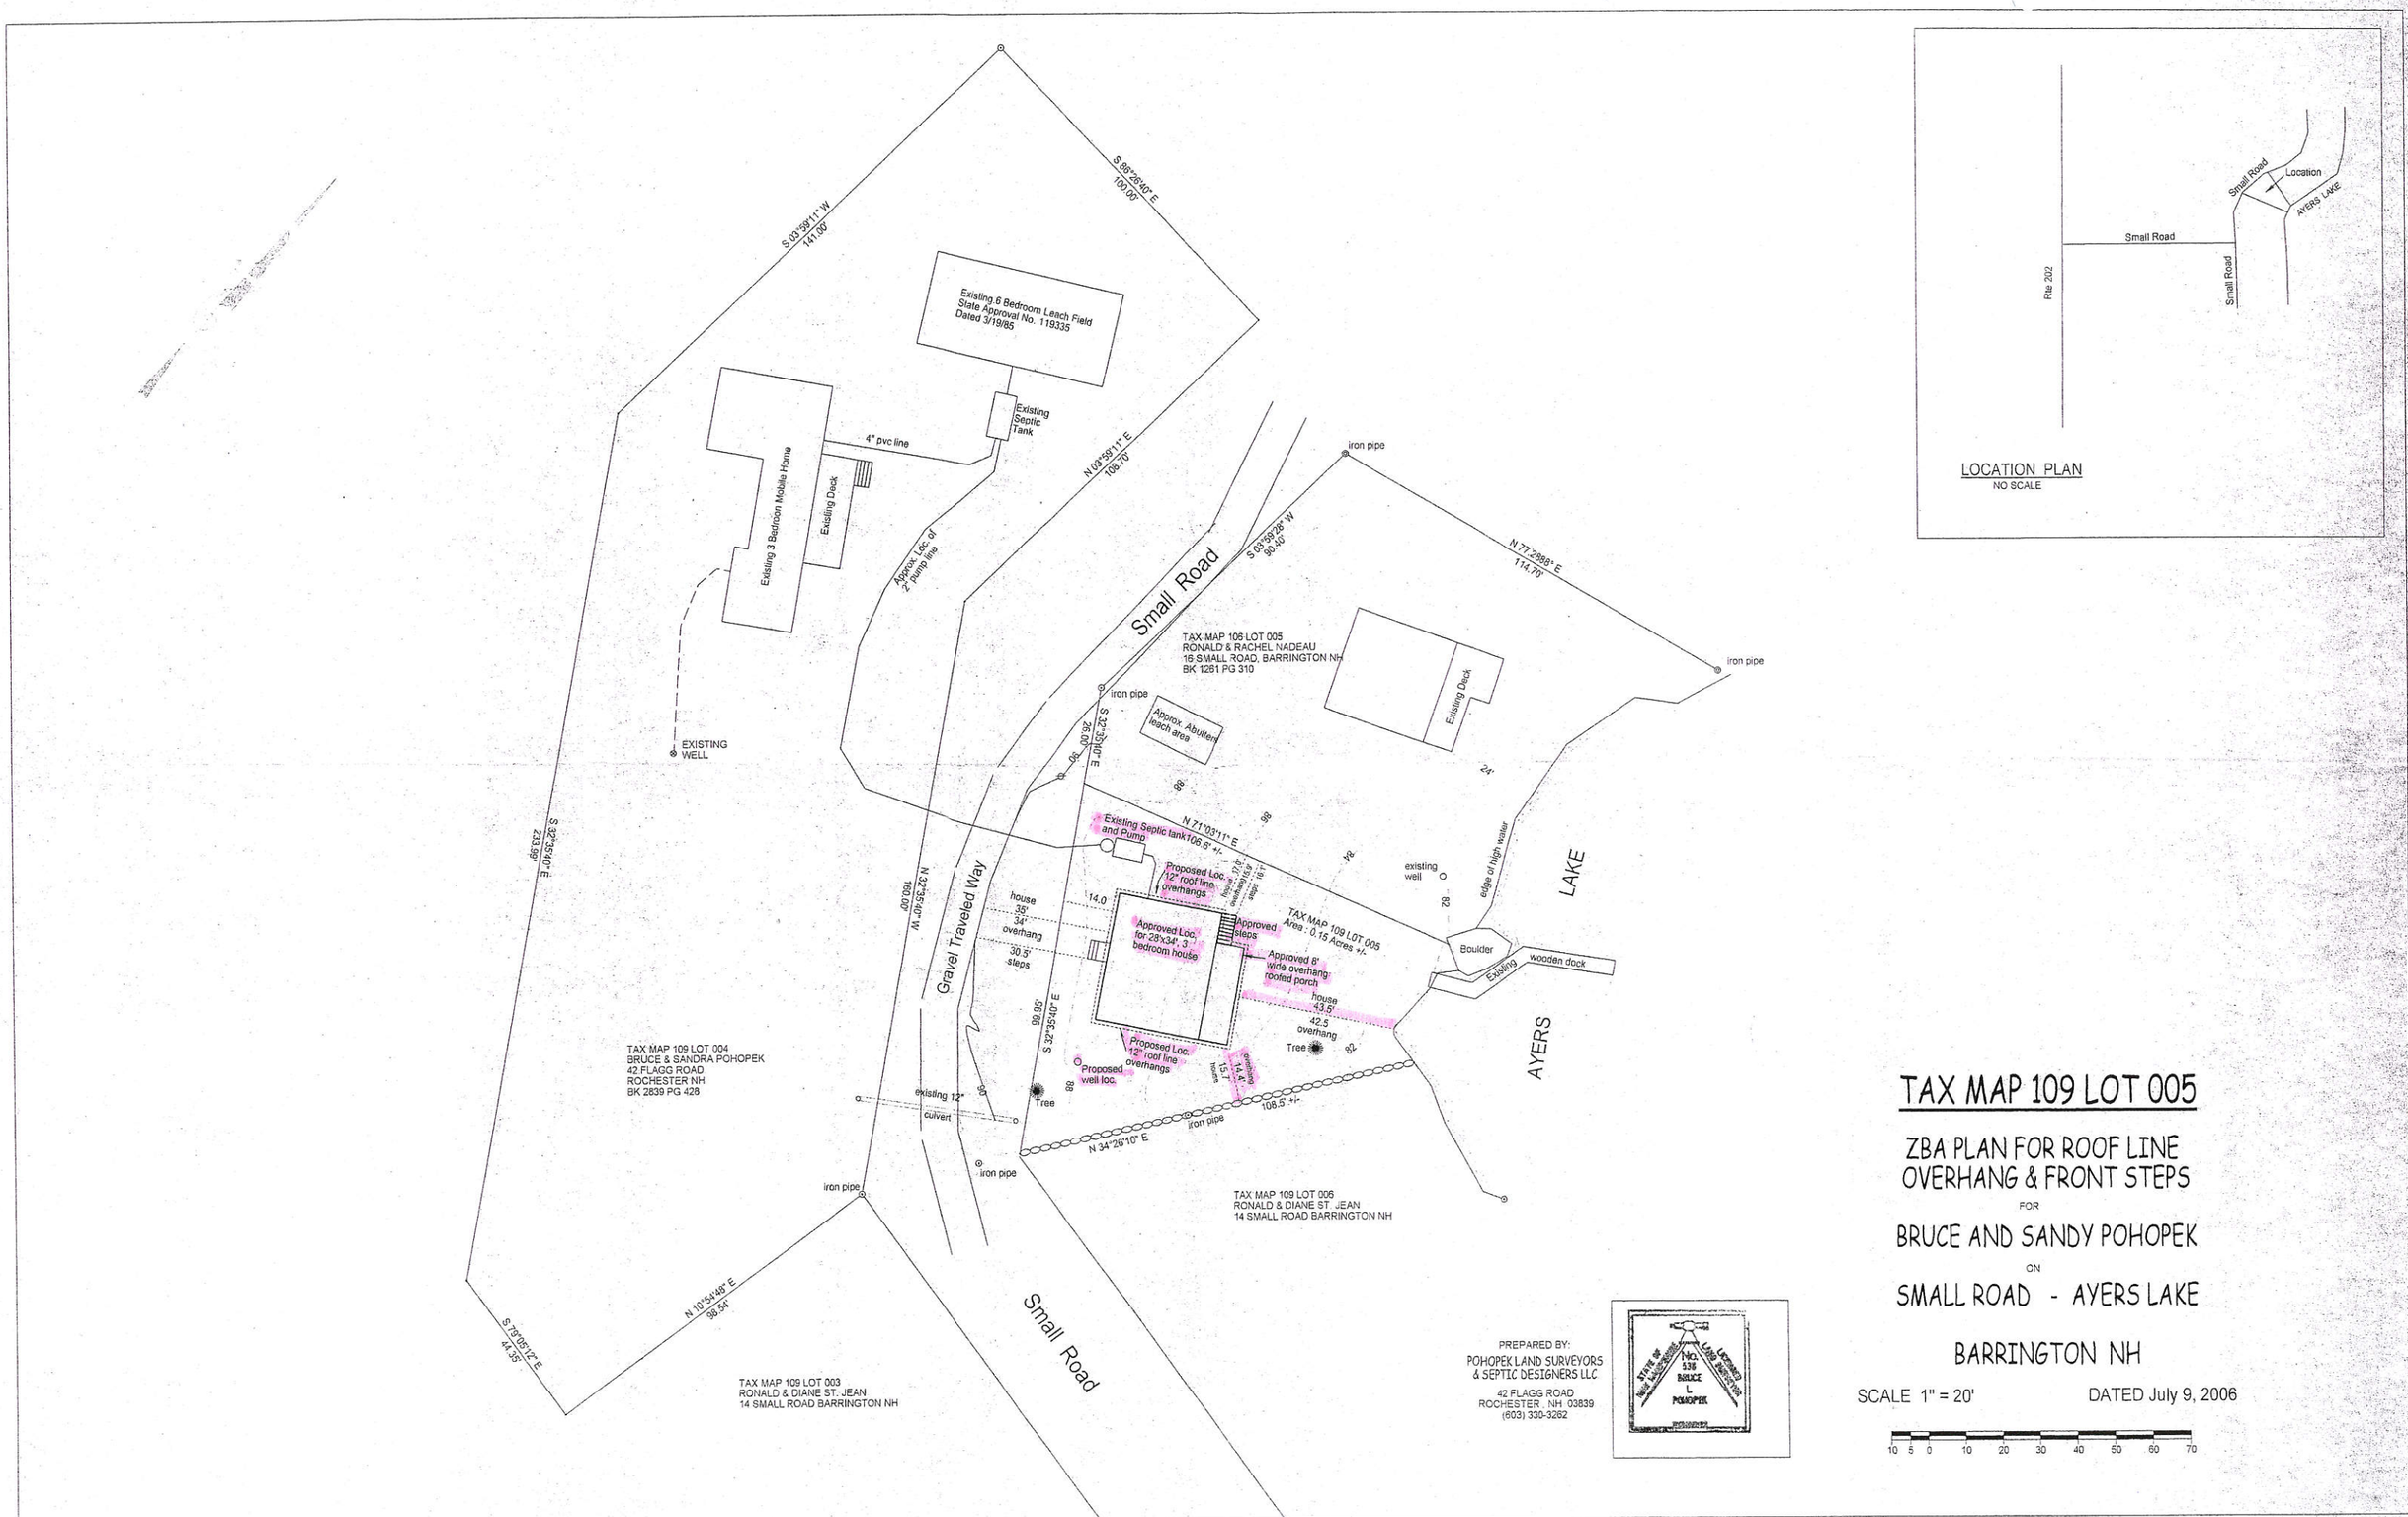

TAX MAP 109 LOT 005

ZBA PLAN FOR ROOF LINE OVERHANG & FRONT STEPS

FOR

BRUCE AND SANDY POHOPEK

ON

SMALL ROAD - AYERS LAKE

BARRINGTON NH

SCALE 1" = 20'

DATED July 9, 2006

10 5 0 10 20 30 40 50 60 70