PRELIMINARY ONLY

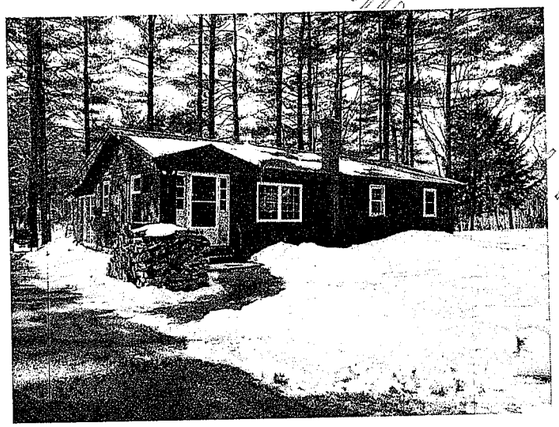

FRONT ELEVATION

SCALE: ¼" = 1'-0"

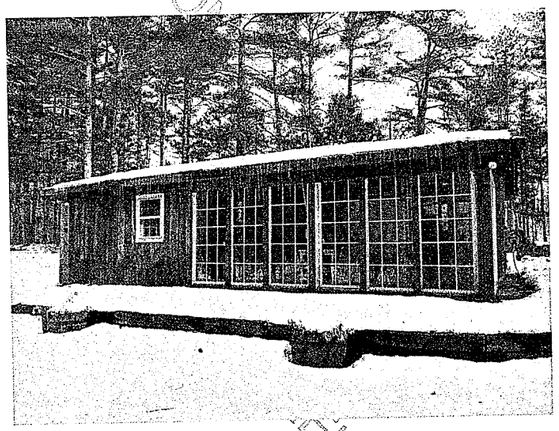

REAR ELEVATION

SCALE: ¼" = 1'-0"

LAND USE OFFICE
JUL 01 2013
RECEIVED

NEWMARKET PLAINS, LLC.
HOME DESIGN AND DRAFTING SERVICE
443 WADLEIGH FALLS ROAD
NEWMARKET, NEW HAMPSHIRE 03857
NEWMARKETPLAINSLLC@COMCAST.NET
WWW.NEWMARKETPLAINSLLC.COM
PHONE 603-659-0985 FAX 603-659-0989

SoftPlan Version 2012.2.5

June 10, 2013

TODD CALITRI
SARA POLLOCK
267 PARKER MOUNTAIN ROAD
BARRINGTON, NH 03825

SHEET NUMBER A1

PLAN NUMBER 722

LEFT SIDE ELEVATION

SCALE: 1/4" = 1'-0"

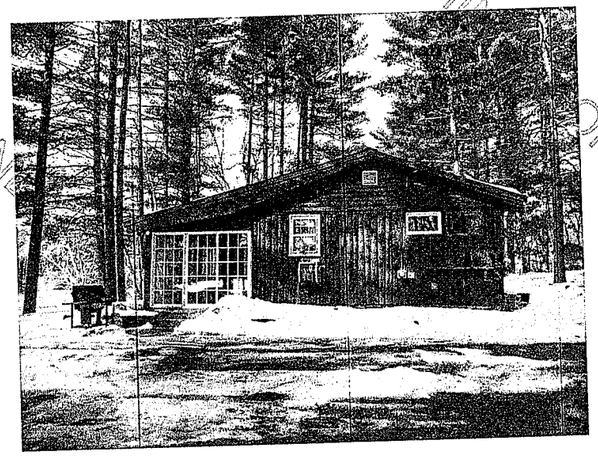

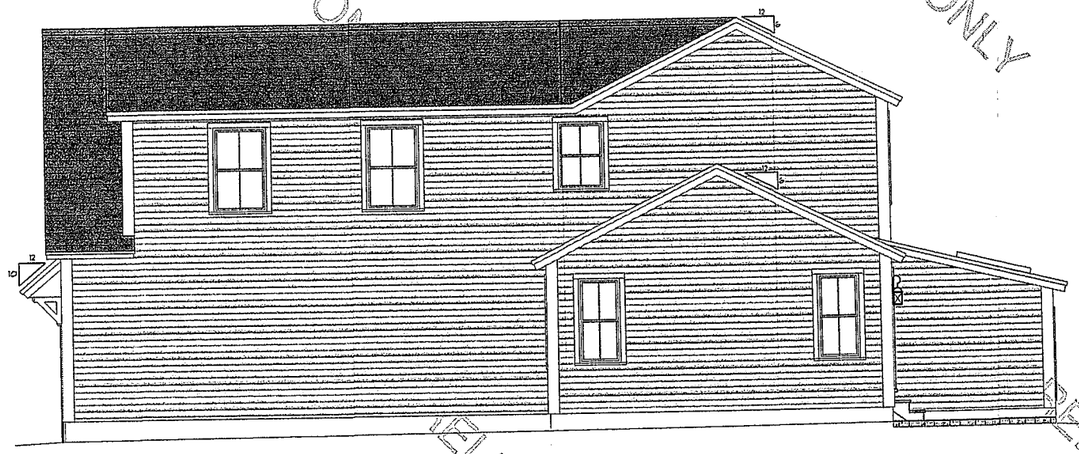

RIGHT SIDE ELEVATION

SCALE: 1/4" = 1'-0"

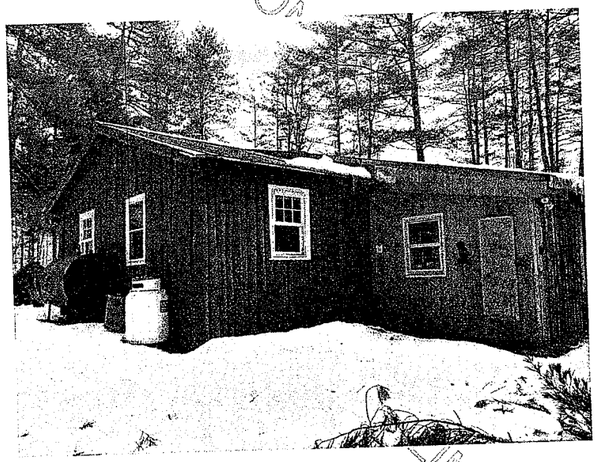

LAND USE OFFICE

JUL 01 2013

RECEIVED

NEWMARKET PLAINS, LLC.
HOME DESIGN AND DRAFTING SERVICE
443 WADLEIGH FALLS ROAD
NEWMARKET, NEW HAMPSHIRE 03857
NEWMARKETPLAINSLLC@COMCAST.NET
WWW.NEWMARKETPLAINSLLC.COM
PHONE 603-659-0385 FAX 603-659-0999

June 10, 2013 SoftPlan Version 2012.2.5

TODD CALITRI
SARA POLLOCK
267 PARKER MOUNTAIN ROAD
BARRINGTON, NH 03825

SHEET NUMBER A2

PLAN NUMBER 722

PRELIMINARY ONLY

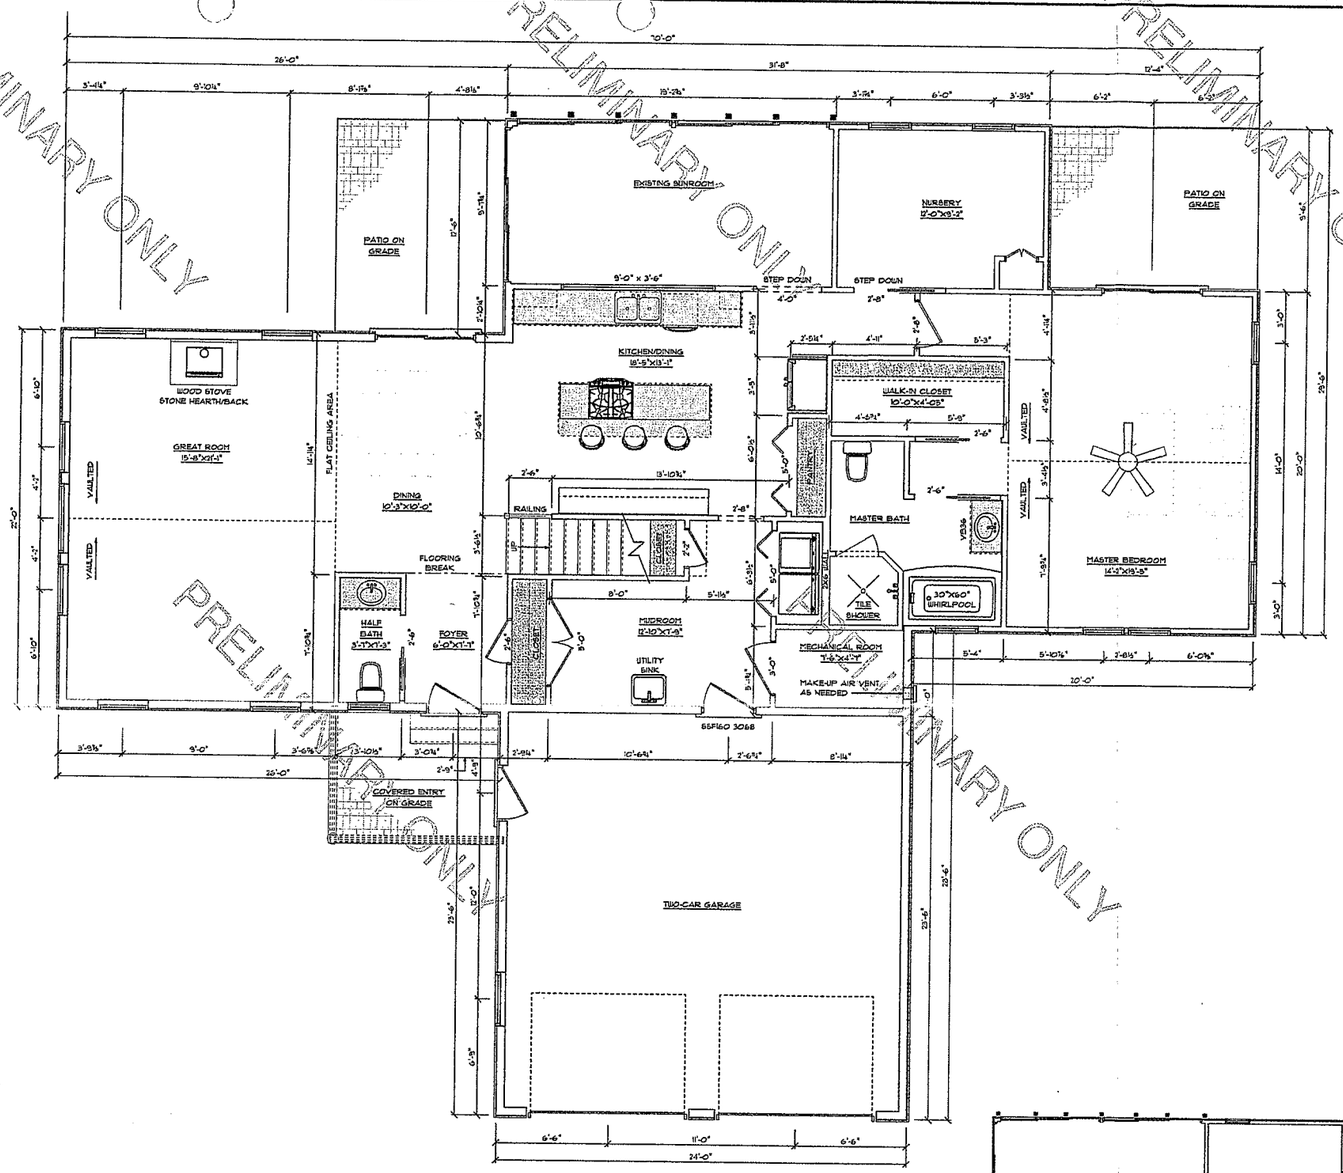

PROPOSED LEVEL ONE PLAN

1,180 SQUARE FEET EXISTING
700 SQUARE FEET ADDITIONAL
1,880 SQUARE FEET TOTAL

SCALE: ¼" = 1'-0"

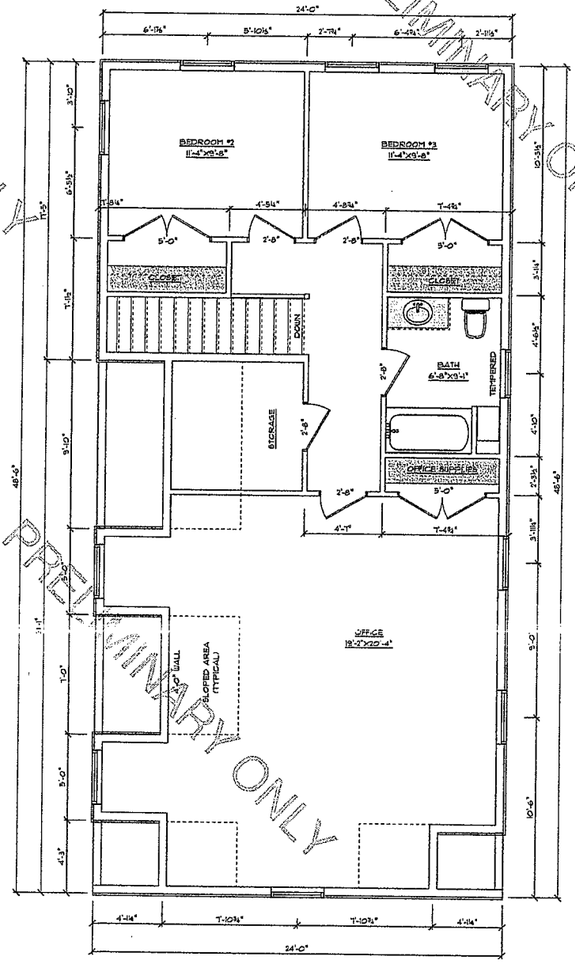

PROPOSED LEVEL TWO PLAN

1,027+/- SQUARE FEET
SCALE: ¼" = 1'-0"

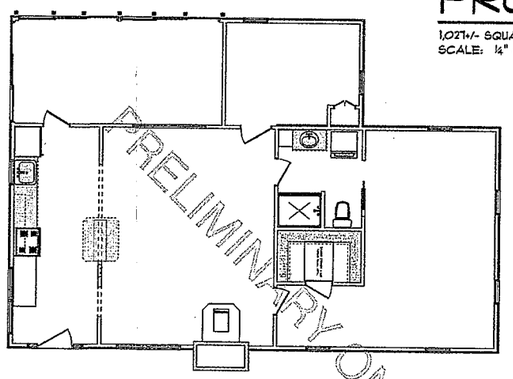

EXISTING LEVEL ONE PLAN

NOT TO SCALE

LAND USE OFFICE
JUL 01 2013
RECEIVED

NEWMARKET PLAINS, LLC.
HOME DESIGN AND DRAFTING SERVICE
443 WADLEIGH FALLS ROAD
NEWMARKET, NEW HAMPSHIRE 03857
NEWMARKETPLAINSLLC@COMCAST.NET
WWW.NEWMARKETPLAINSLLC.COM
PHONE 603-659-0985 FAX 603-659-0999

SoftPlan Version 2012.2.5
June 10, 2013

TODD CALITRI
SARA POLLOCK
267 PARKER MOUNTAIN ROAD
BARRINGTON, NH 03825

SHEET NUMBER A3
PLAN NUMBER 722

PRELIMINARY ONLY