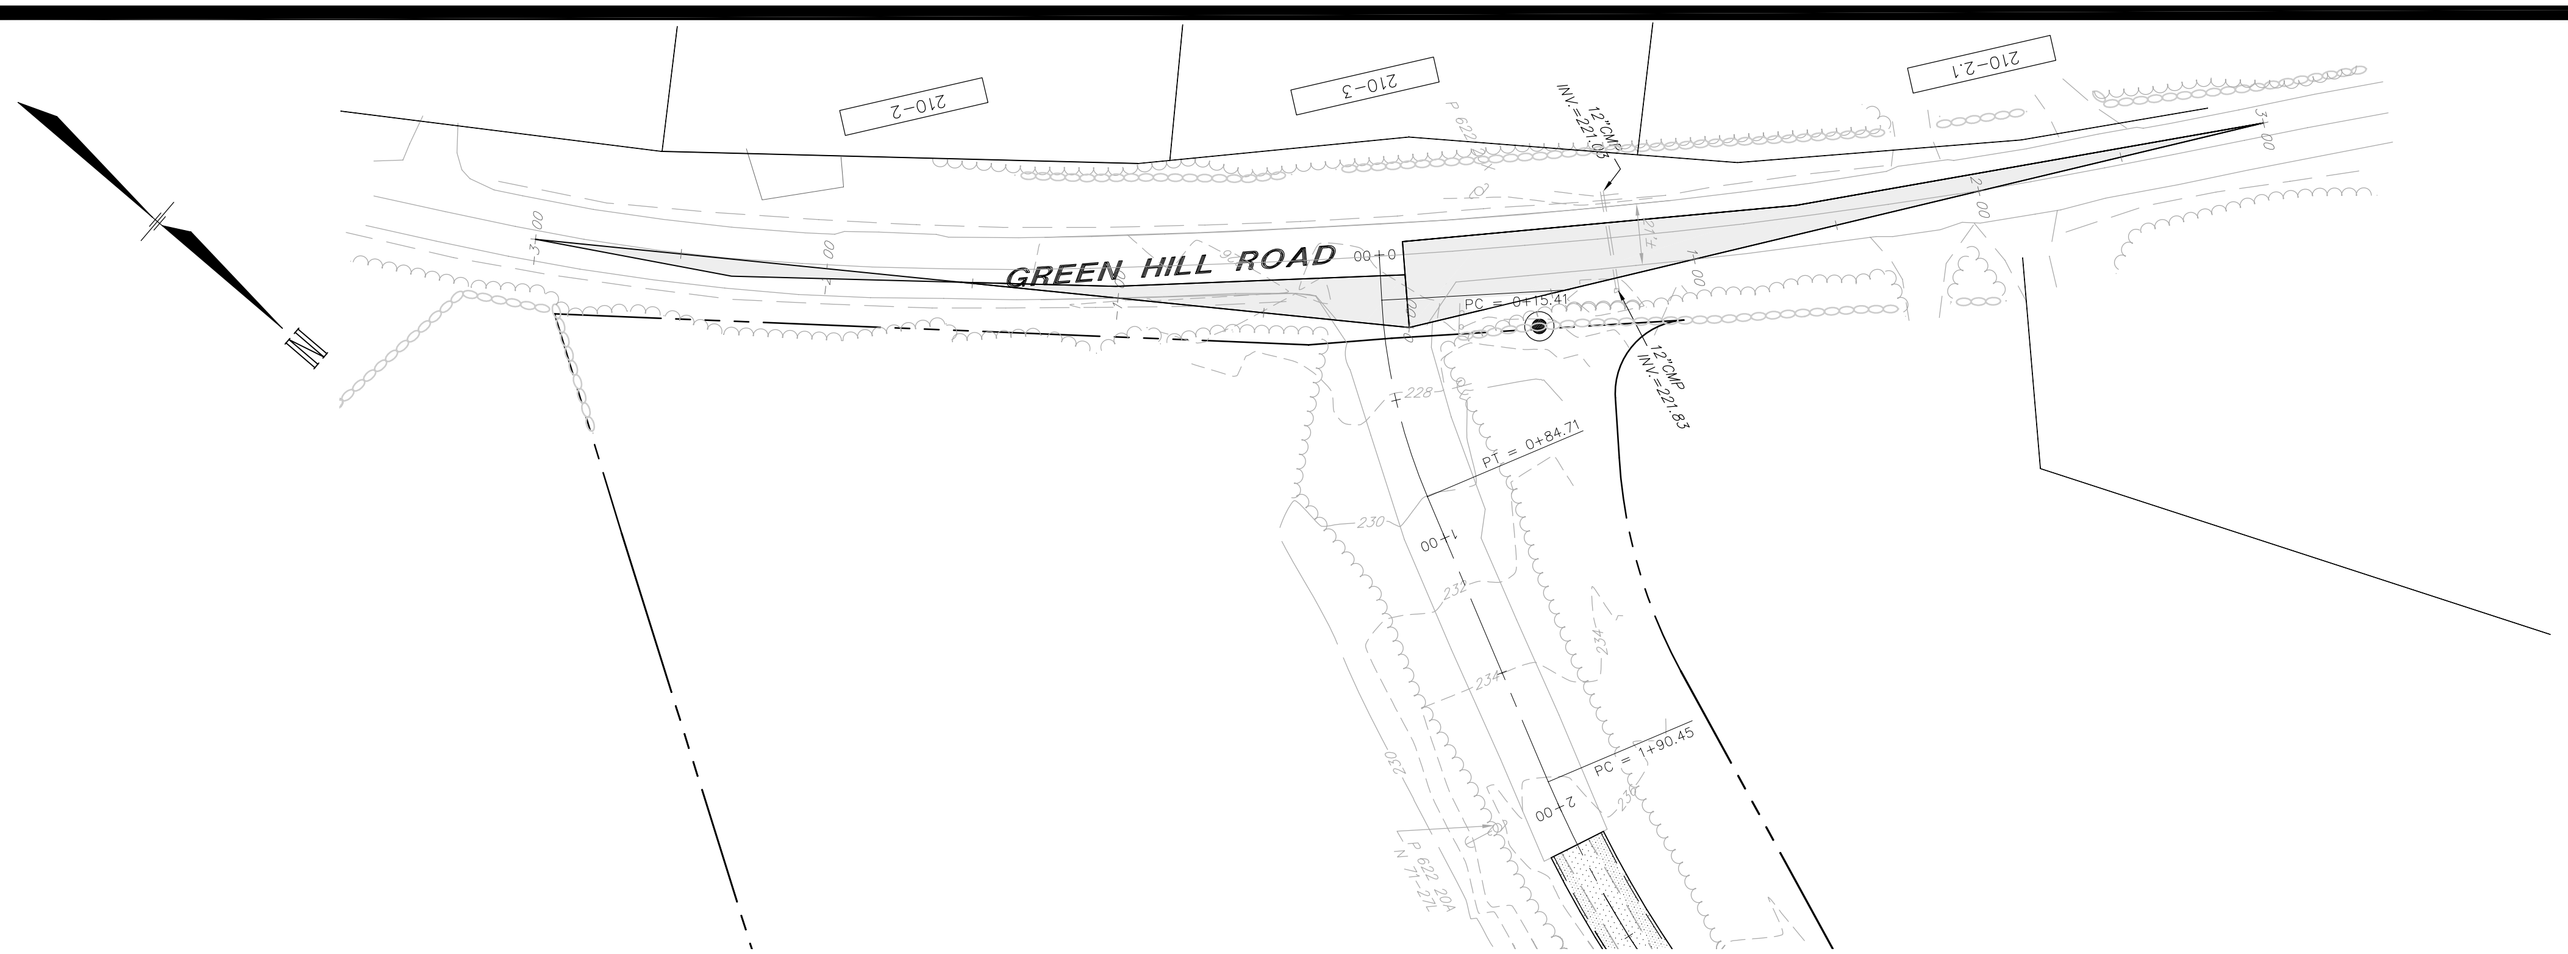

PLAN VIEW

SCALE: 1"=40'

NOTE

SIGHT DISTANCE HAS BEEN EVALUATED IN ACCORDANCE WITH NHDOT CRITERIA.

LEGEND

PROPOSED		EXISTING
	IRON PIPE	IPF
	IRON PIN	IPinF or IRF
	DRILL HOLE	DHF
	EDGE OF PAVEMENT	
	EDGE OF GRAVEL	
	SIGN	
	UTILITY POLE	
	SPOT GRADE	×200.5
	INDEX CONTOUR	200
	INTERMEDIATE CONTOUR	202
	TREELINE	

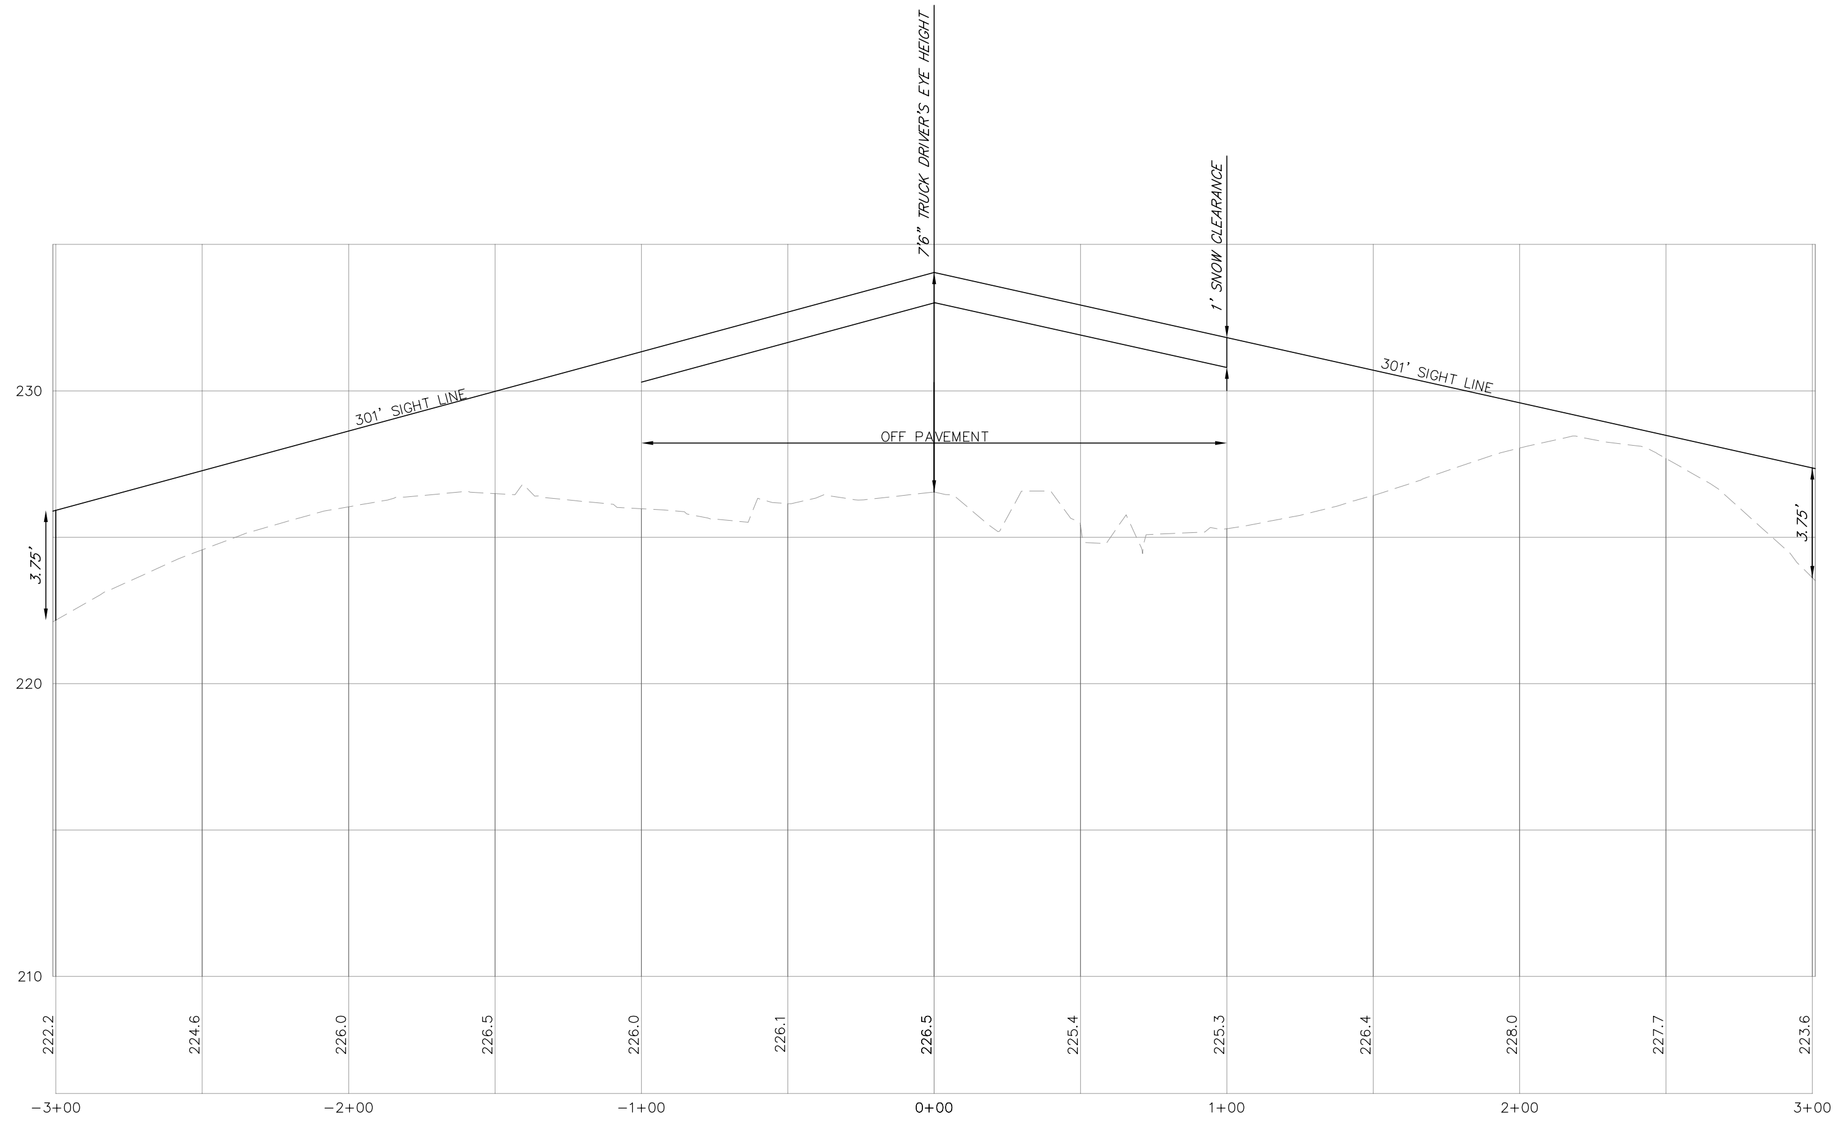

PROFILE

SCALE: 1"=40' HORIZ.
1"=4' VERT.

Horizontal Scale 1"=40'
40 20 0 40
4 2 0 4
Vertical Scale 1"=4'

DIG SAFE
MA ME NH RI VT
CALL 1-888-DIG-SAFE TOLL FREE
UTILITIES UNDERGROUND PLANT DAMAGE PREVENTION SYSTEM
CONTACT DIG SAFE 72 HOURS
PRIOR TO CONSTRUCTION

Copyright 2012 ©Thomas F. Moran, Inc.
48 Constitution Drive, Bedford, N.H. 03110

All rights reserved. These plans and materials may not be copied, duplicated, replicated or otherwise reproduced in any form whatsoever without the prior written permission of Thomas F. Moran, Inc.

This plan is not effective unless signed by a duly authorized officer of Thomas F. Moran, Inc.

REV.	DATE	DESCRIPTION	DR	CK

TAX MAP 210 LOT 57

SIGHTLINE PLAN & PROFILE

GRAVEL EXCAVATION OPERATION

GREEN HILL ROAD, BARRINGTON, NH

OWNED BY

TRINITY CONSERVATION, LLC

PREPARED FOR

TRINITY CONSERVATION, LLC

SCALE: AS NOTED **JANUARY 30, 2013**

TFM®
Civil Engineers
Structural Engineers
Traffic Engineers
Land Surveyors
Landscape Architects
Scientists

48 Constitution Drive
Bedford, NH 03110
Phone (603) 472-4488
Fax (603) 472-9747
www.tfmoran.com

FILE	DR	FB	
47052.00	JH		–
	CK	CADFILE	47052-00 Site

SHEET 6A OF 12