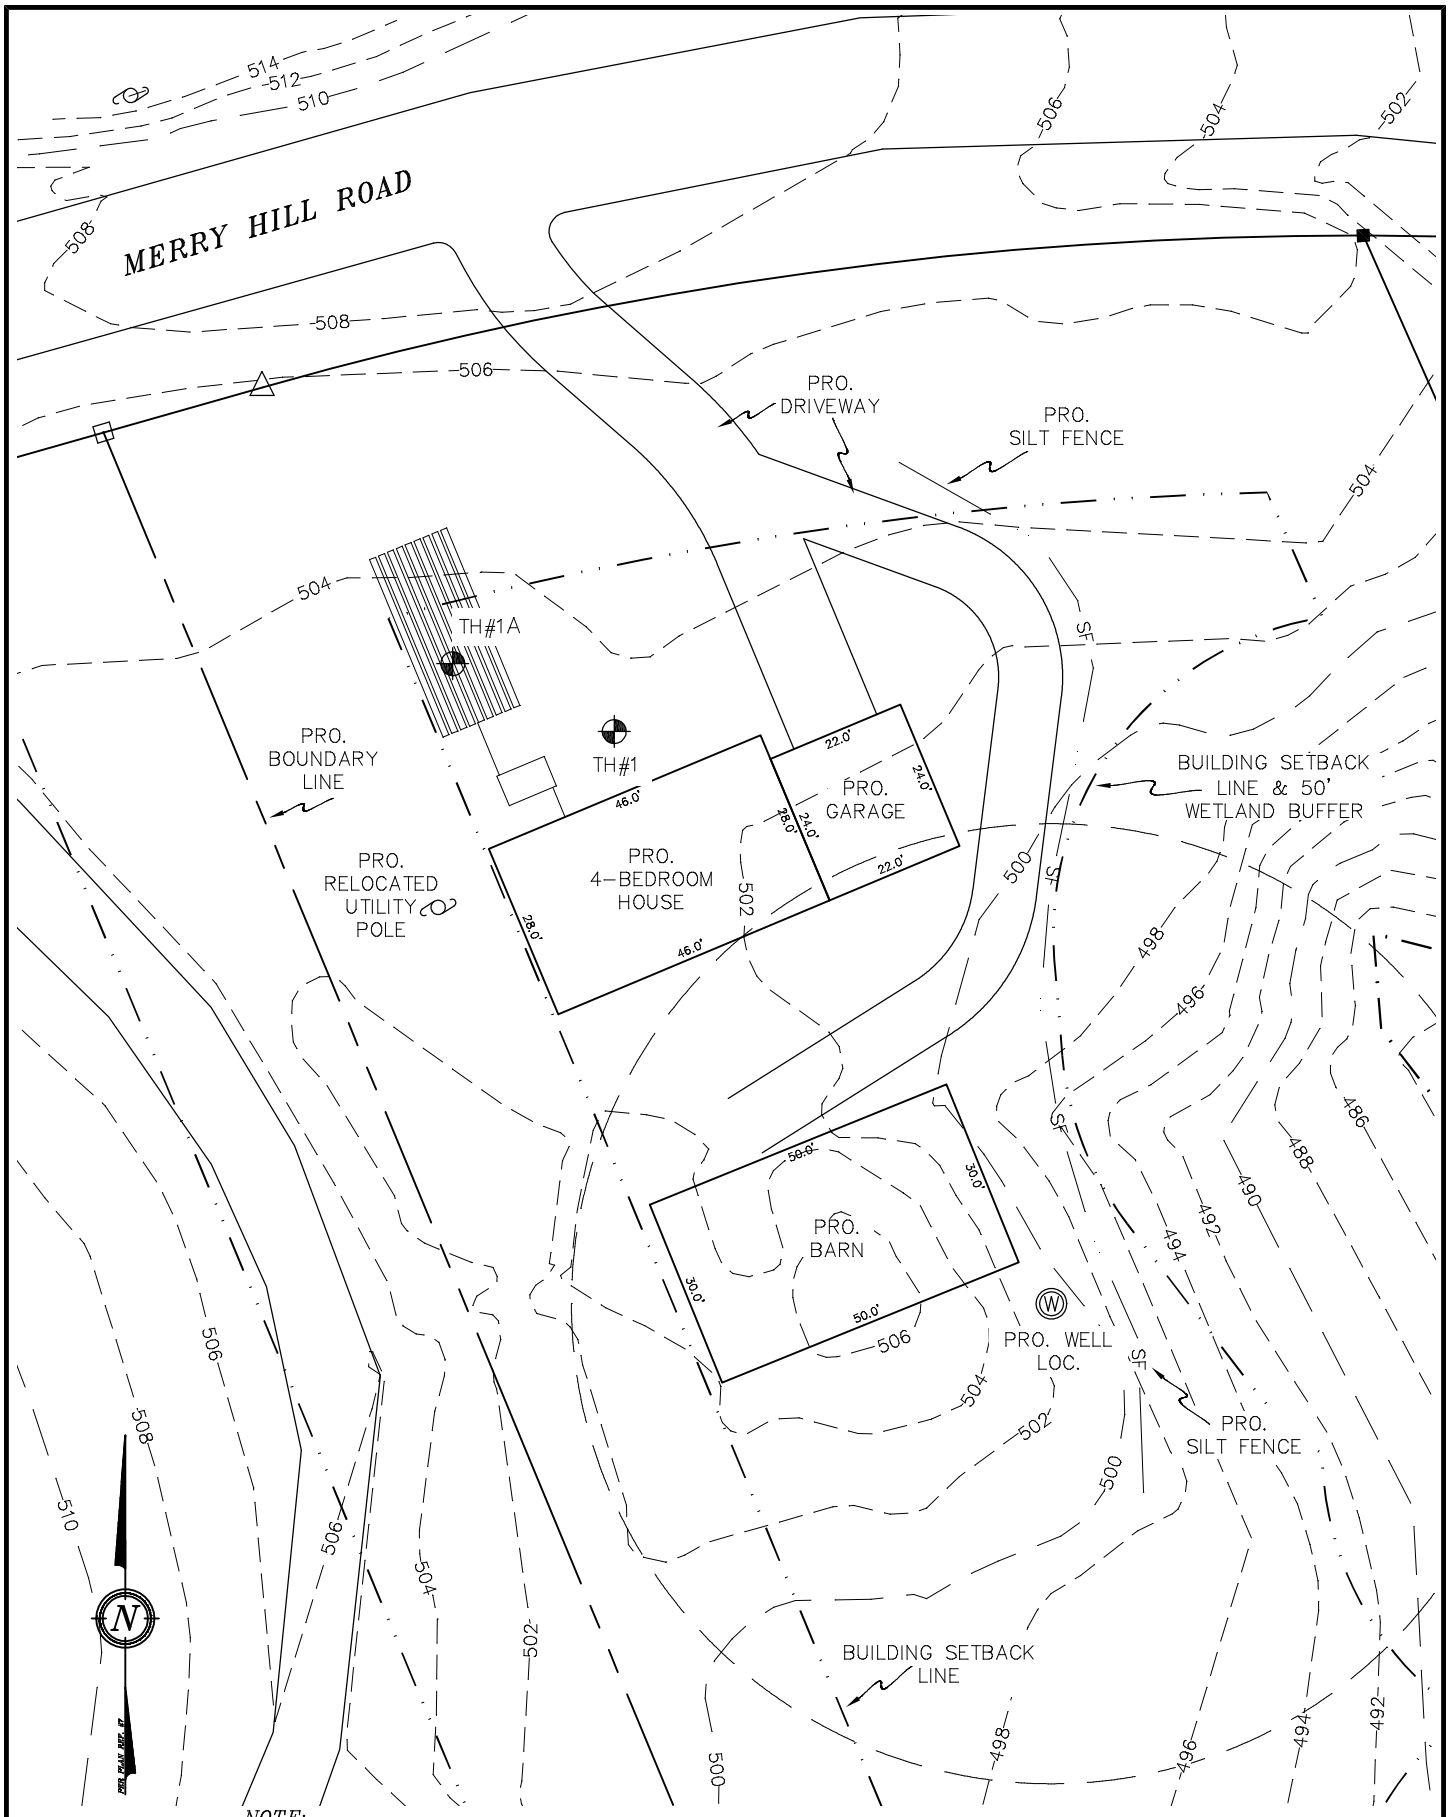

NOTE:
DO NOT CONSTRUCT FROM THIS PLAN. THIS IS NOT AN APPROVED SEPTIC DESIGN BY NHDES AND SHOULD NOT BE CONSTRUED AS A COMPETED CONSTRUCTION DRAWING.

SCALE: 1 IN. EQUALS 30 FT.