Barrington, New Hampshire

New Town Hall Concept

Building Program

- Administration 840
- Selectman 750
- Town Clerk 900
- Tax Collector 400
- Building Dept. 830
- Land Use 760
- Support 2630
- Meeting 1425

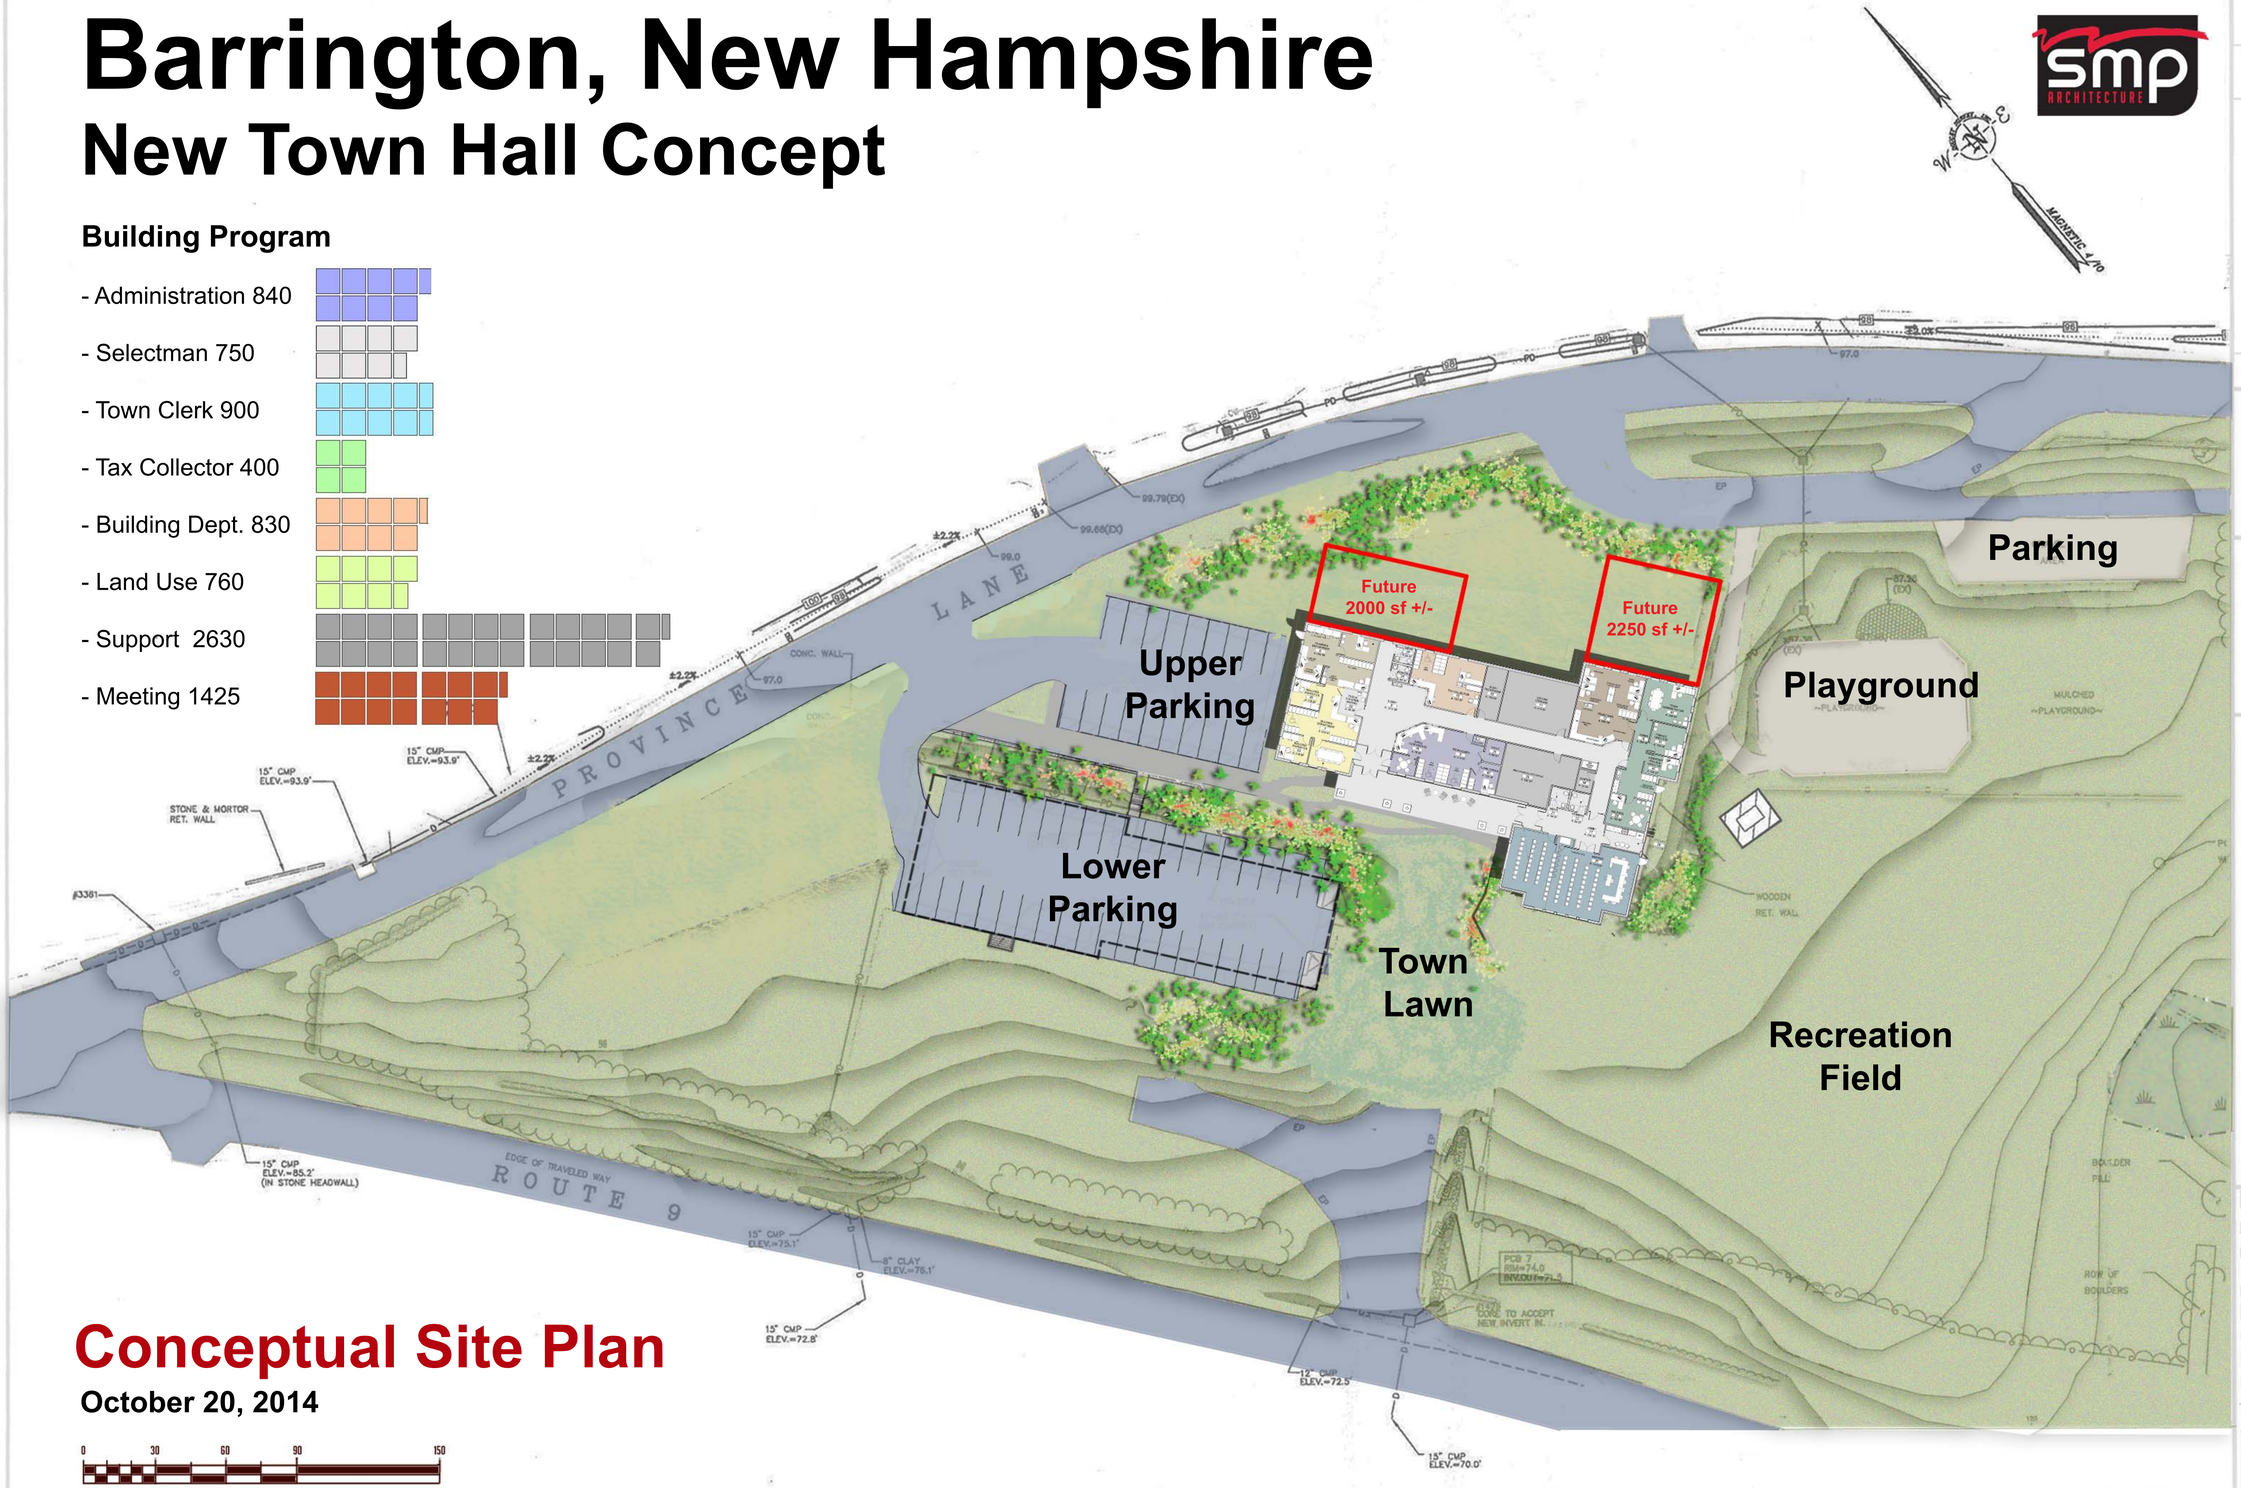

Conceptual Site Plan

October 20, 2014

0 30 60 90 150

smp ARCHITECTURE

DRAINAGE IMPROVEMENTS
TOWN HALL
Province Lane
Barrington, NH

APPLEDORE ENGINEERING
177 CORPORATE DRIVE
PORTSMOUTH, NEW HAMPSHIRE 03801
(603) 433-8818
aei@appledoreeng.com

GRADING & DRAINAGE IMPROVEMENT PLAN

1 OF 2