WALL-PACK LIGHTING ELEVATION

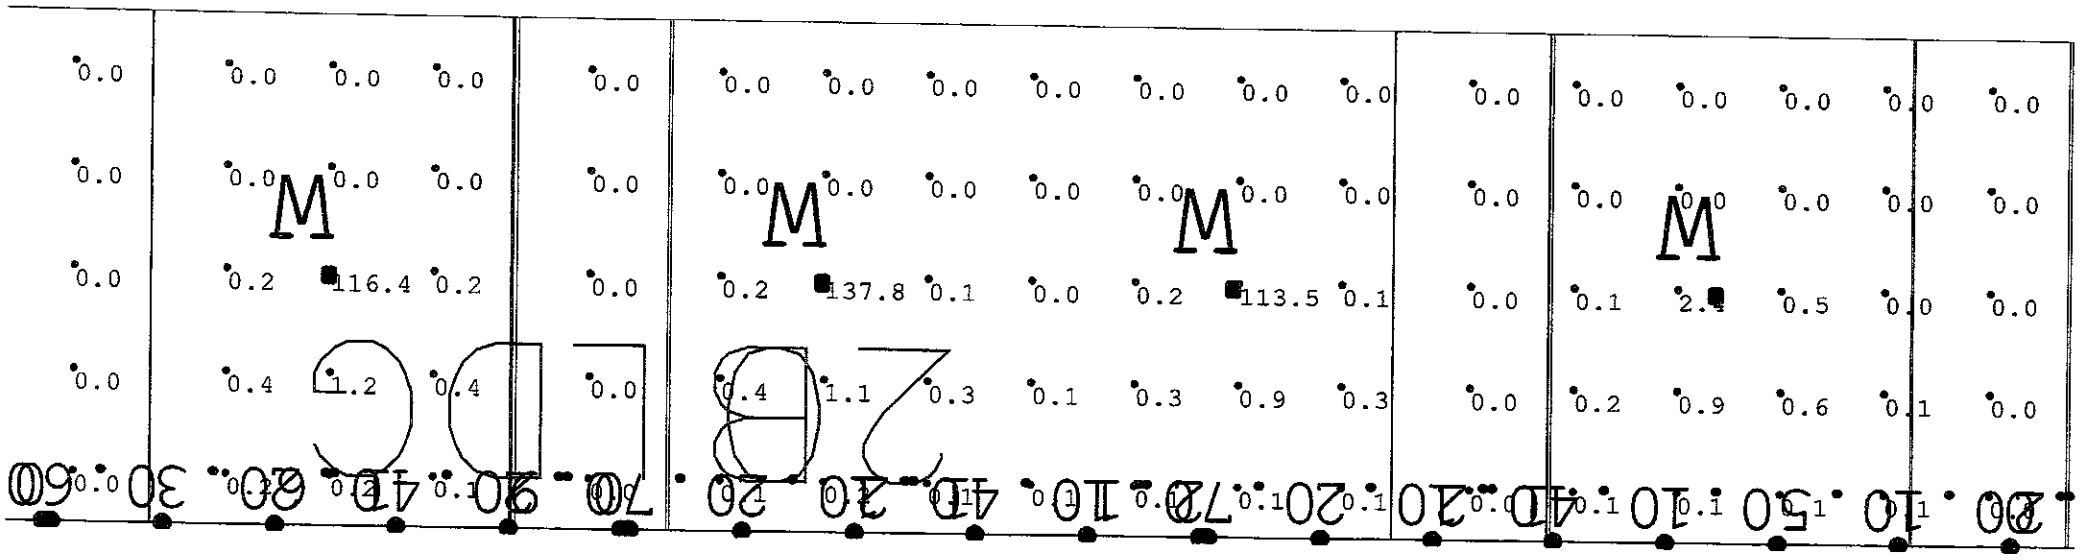

RECEIVED
JAN 07 2021
LAND USE OFFICE