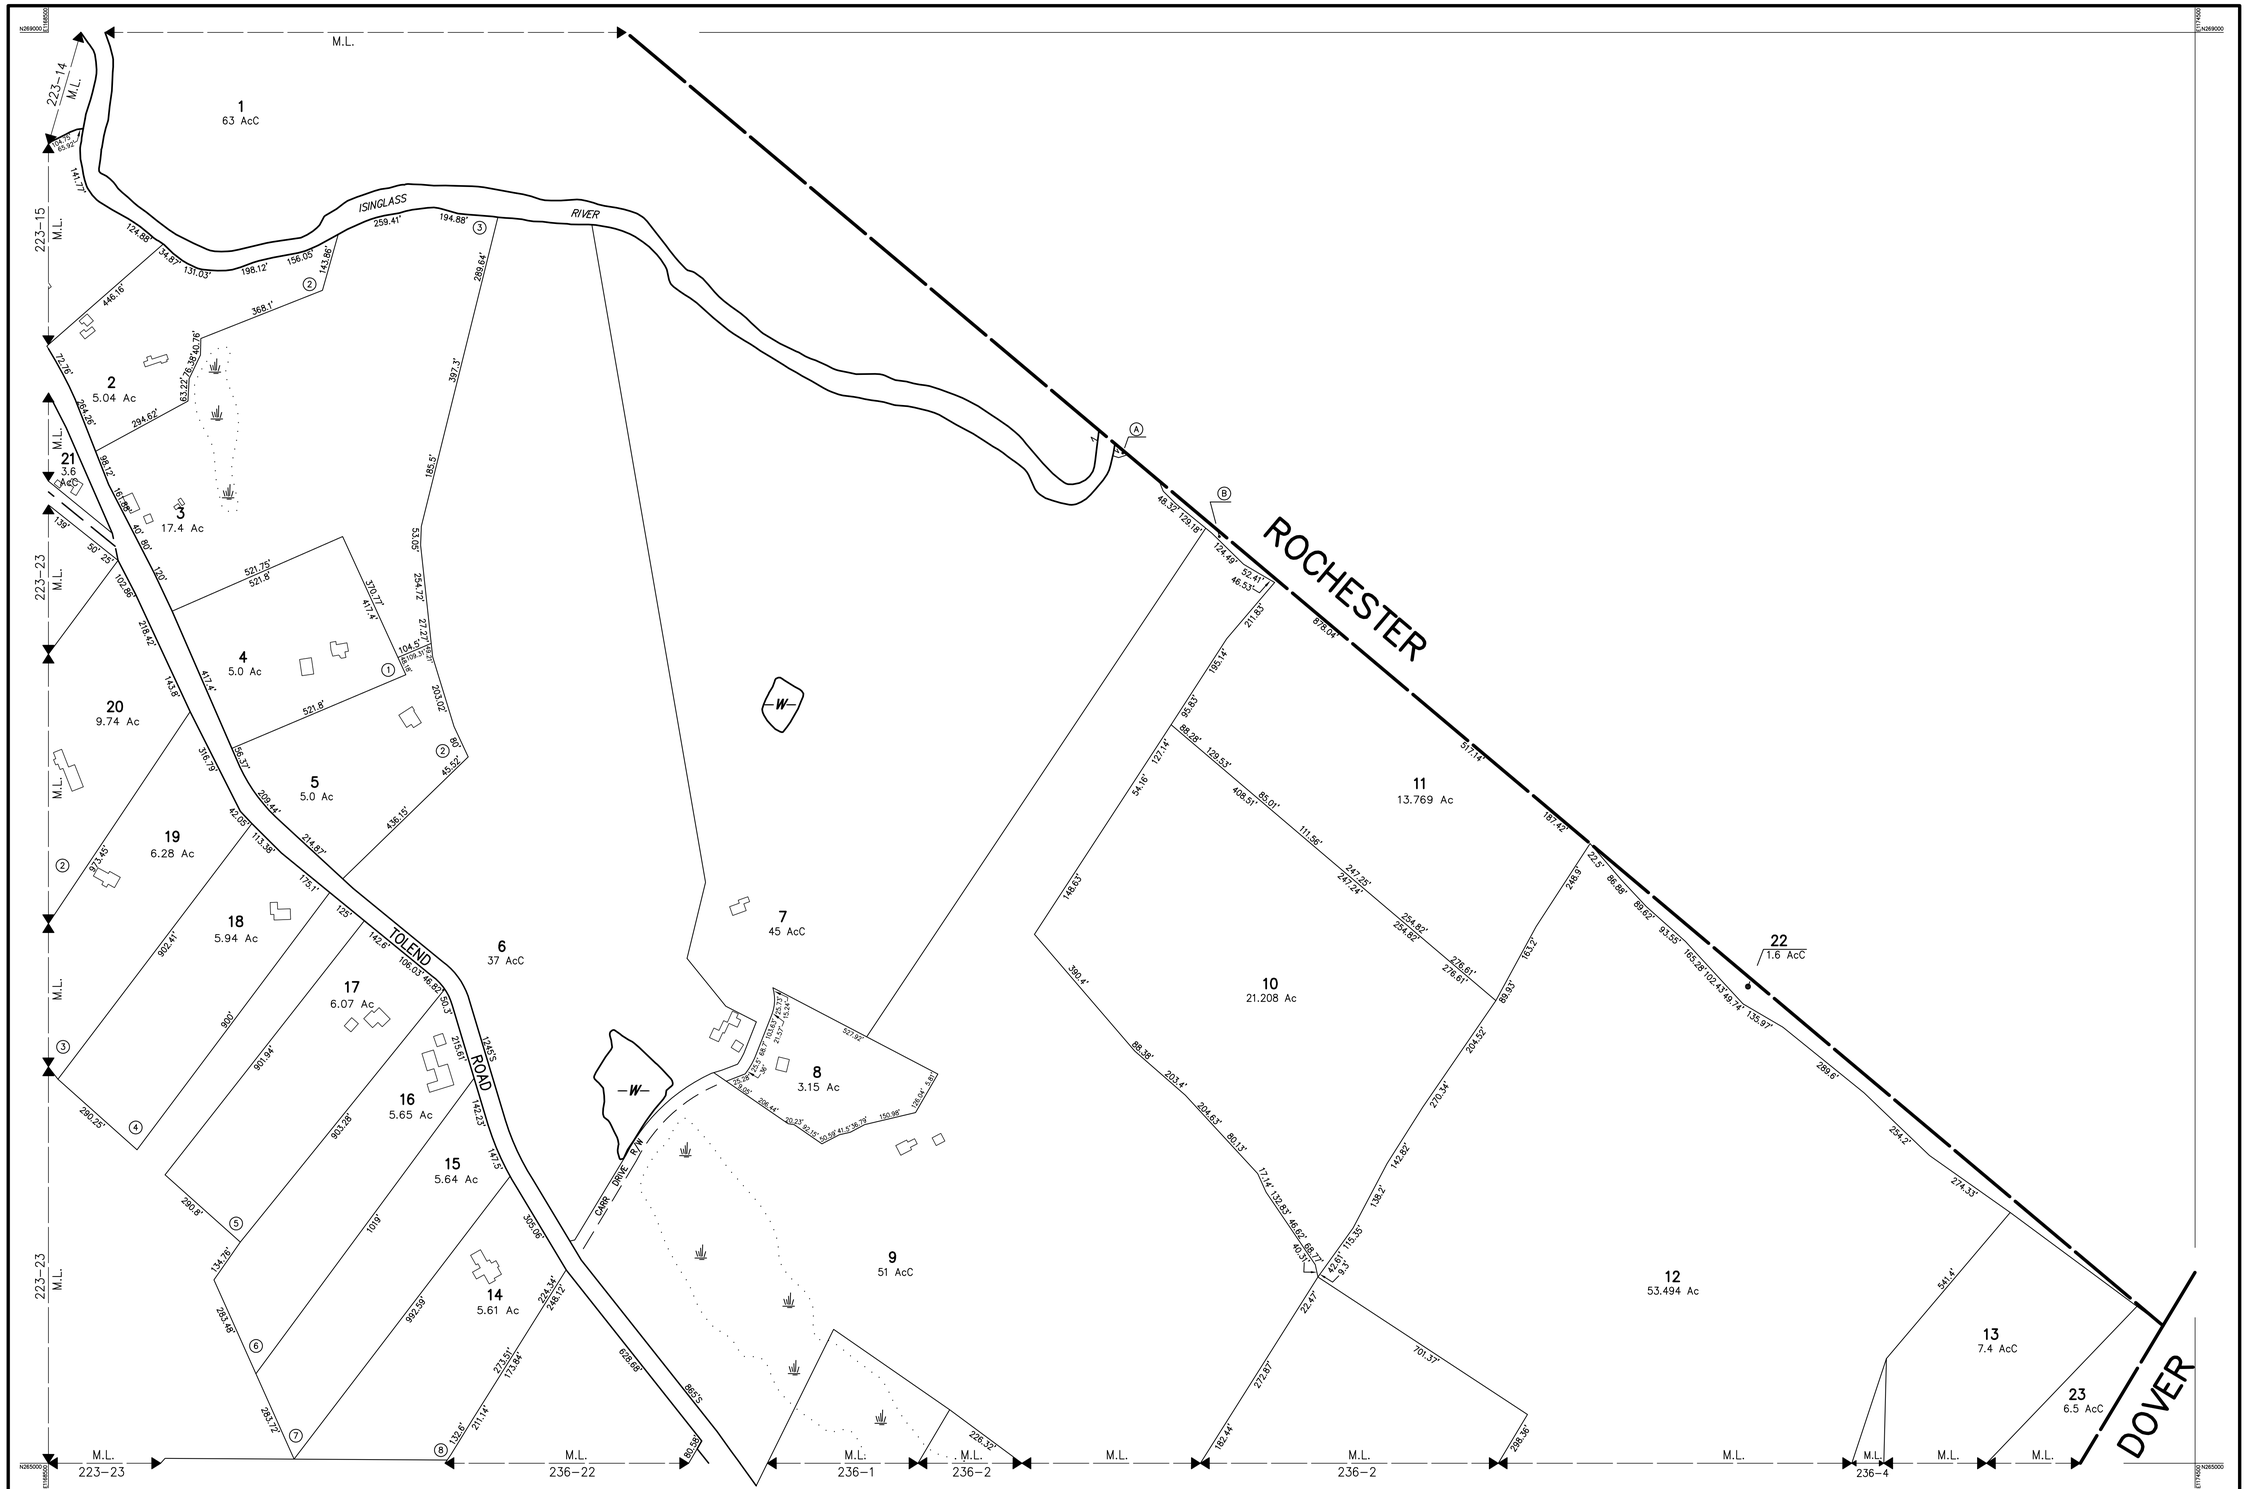


THIS MAP IS FOR ASSESSMENT AND PLANNING PURPOSES ONLY. IT IS NOT TO BE USED FOR DESCRIPTION, CONVEYANCE, OR DETERMINATION OF LEGAL TITLE.

THE HORIZONTAL DATUM IS THE NEW HAMPSHIRE STATE PLANE COORDINATE SYSTEM, NAD 83.

PHOTOGRAPHY DATE: APRIL 25, 2003 COMPLETION DATE: NOVEMBER 2003

CAI Technologies
Precision Mapping. Geospatial Solutions.
11 PLEASANT STREET, LITTLETON, NH 03561
800.322.4540 - WWW.CAI-TECH.COM

LEGEND

| | | | |
|---|---|---|---|
| AREA SURVEYED | Ac | EXEMPT PROPERTY | Ⓔ |
| AREA CALCULATED | AcC | SUBDIVISION LOT NO. | ② |
| RECORD DIMENSION | 100' | BUILDING | |
| SCALED DIMENSION | 100'S | RIGHT OF WAY/ACCESS | R/W |
| MATCH LINE | M.L. | COMMON OWNERSHIP | |
| WATER | -W- | WETLANDS | |

SCALE 1" = 200'
FEET 100 0 200 400 600
METERS 50 0 50 100 150

REVISED TO :

PROPERTY MAPS
# BARRINGTON
NEW HAMPSHIRE

INDEX DIAGRAM
220 221
223
235 236
GN N

MAP NO.
222