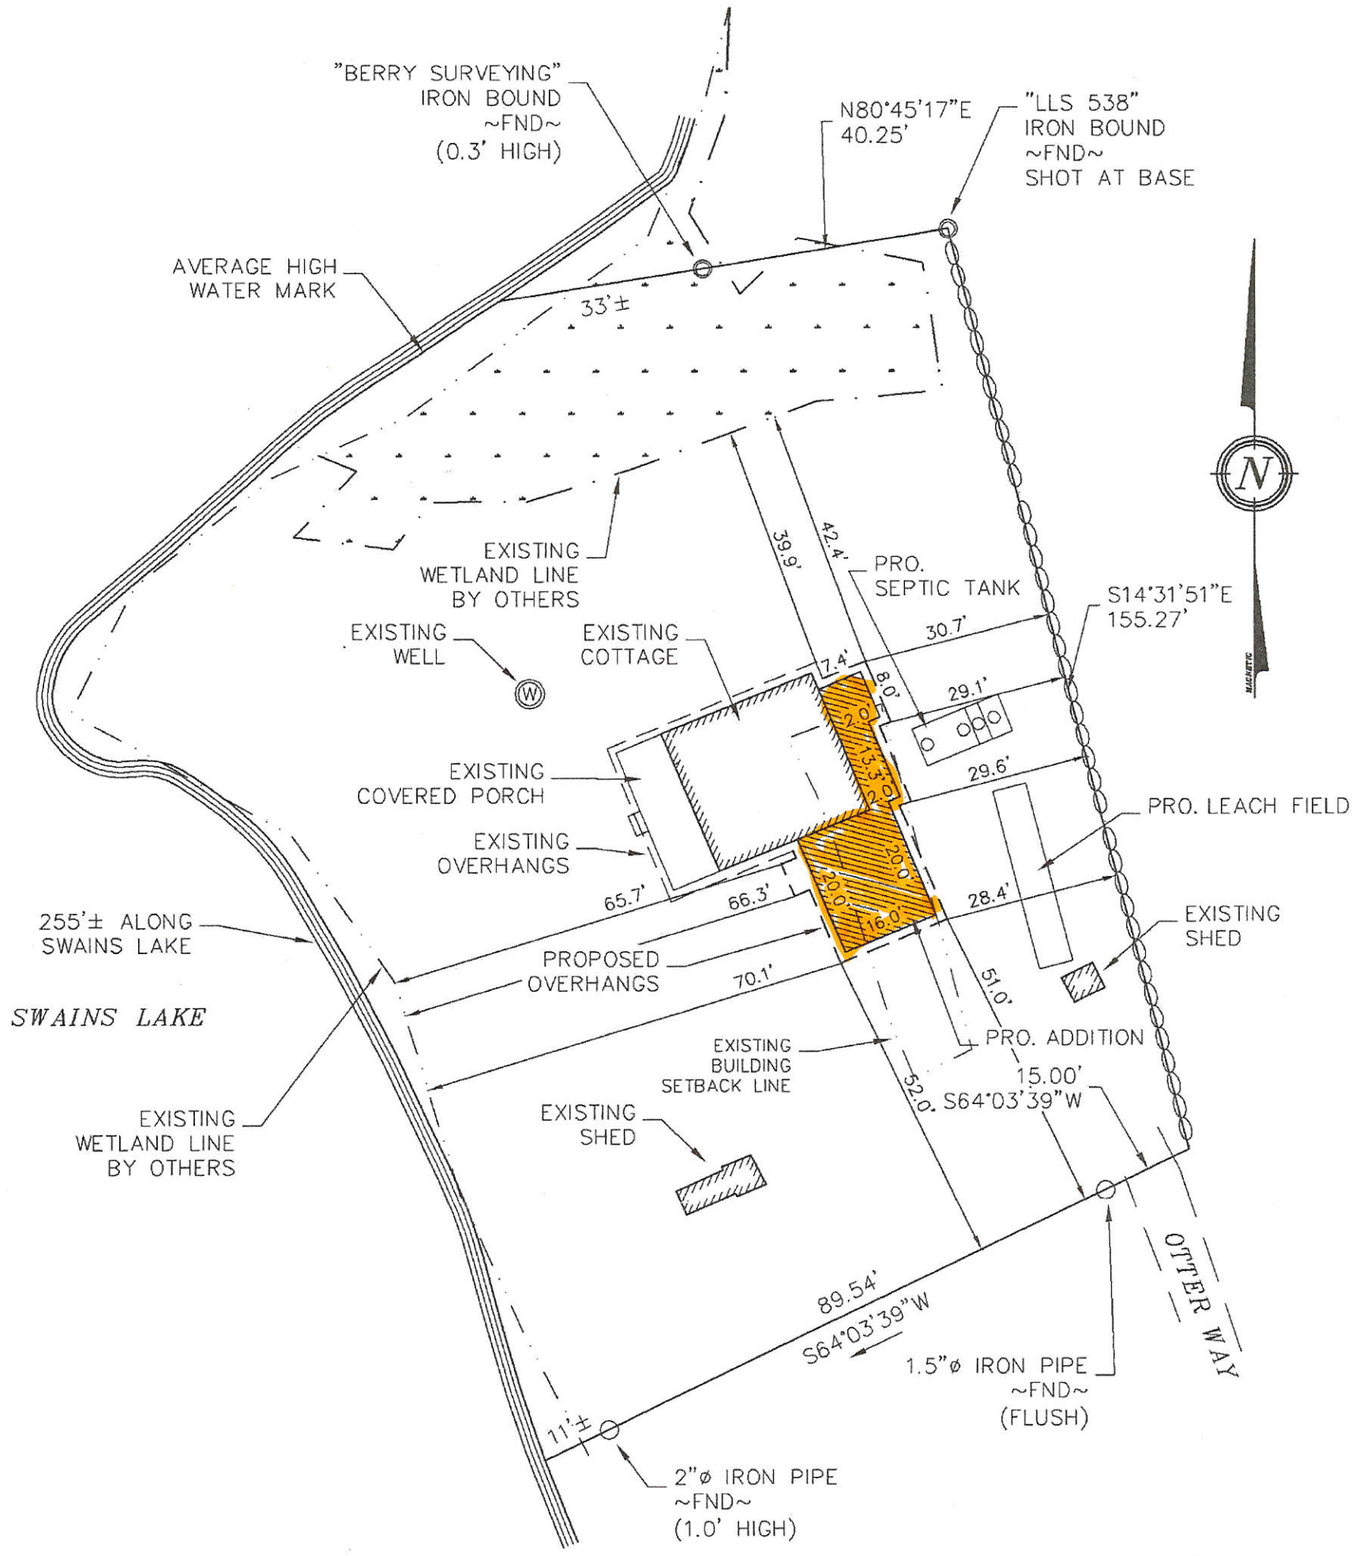

THIS IS NOT A BOUNDARY SURVEY

PLAN INTENT: THIS PLAN IS TO SERVE AS A PART OF A ZONING VARIANCE APPLICATION. THIS PLAN IS NOT TO BE CONSTRUED AS A BOUNDARY SURVEY.

ZONE :
GENERAL DISTRICT

SETBACKS:
FRONT – 40'
SIDE & REAR – 30'
SWAINS LAKE (BUFFER) – 75'

S.C.R.D. BOOK 1669, PAGE 208
S.C.R.D. PLAN #26A–41

PROPOSED CONDITIONS PLAN
LAND OF
JOHN & JUDITH CHURCHILL
47 OTTER WAY
BARRINGTON, N.H.
TAX MAP 114, LOT 42

LAND USE OFFICE
JAN 26 2016
RECEIVED

STATE OF NEW HAMPSHIRE
No. 805
KENNETH A. BERRY
LICENSED LAND SURVEYOR
SIGNATURE

BERRY SURVEYING & ENGINEERING
335 SECOND CROWN POINT RD.
BARRINGTON, N.H. 332–2863

SCALE : 1 IN. EQUALS 30 FT.
DATE : DECEMBER 29, 2015
FILE NO. : DB 2015 – 149