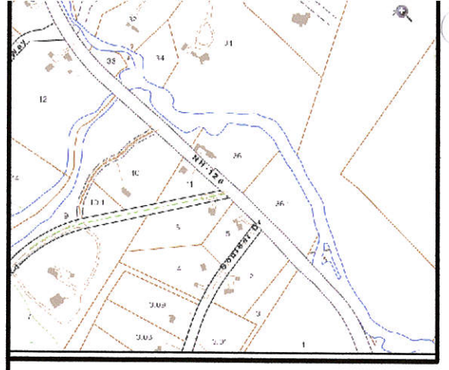

LOCUS

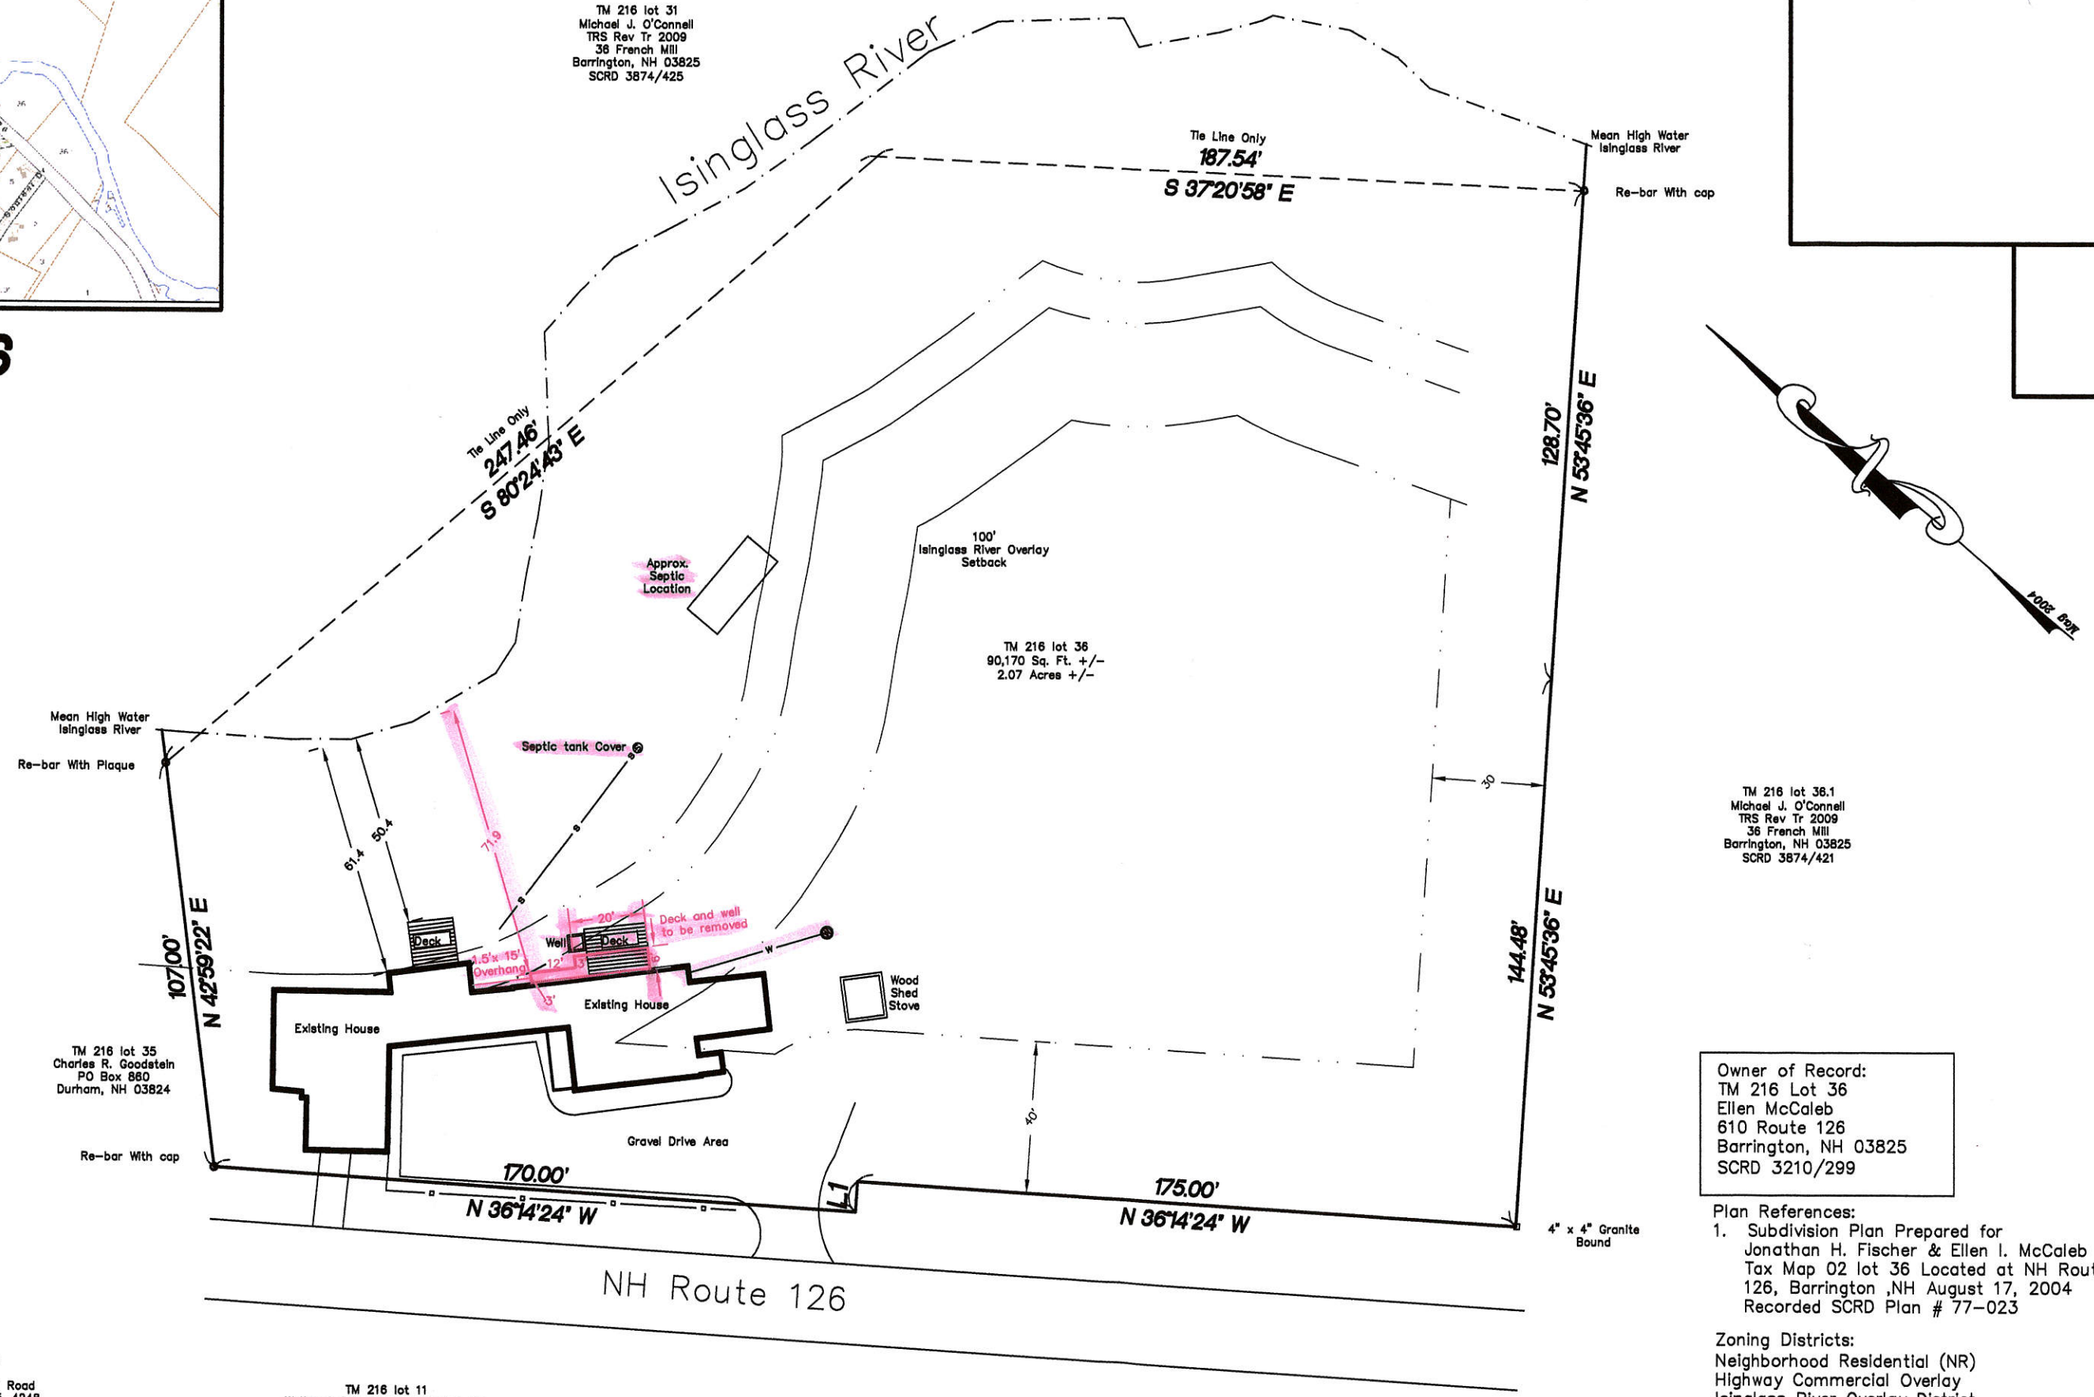

Owner of Record:
TM 216 Lot 36
Ellen McCaleb
610 Route 126
Barrington, NH 03825
SCRD 3210/299

Plan References:
1. Subdivision Plan Prepared for Jonathan H. Fischer & Ellen I. McCaleb of Tax Map 02 lot 36 Located at NH Route 126, Barrington ,NH August 17, 2004 Recorded SCRD Plan # 77-023

Zoning Districts:
Neighborhood Residential (NR)
Highway Commercial Overlay
Isinglass River Overlay District

LAND USE OFFICE
APR 23 2015

THIS PLAT IS A REPRESENTATION OF WORK PERFORMED BY OR UNDER THE DIRECT SUPERVISION OF DMC SURVEYORS ONLY IF SIGNED OVER ORIGINAL STAMP

DMC SURVEYORS
LAND PLANNERS
Title Surveys • Subdivisions
Site Plans • Septic System Design
Environmental Permitting
124 Valley Drive, Gilford, NH 03249
(603) 524-7855

Rev	Description	By	Date

© COPYRIGHT 2015 DMC SURVEYORS

Project No.	EED06
File No.	EED06
Proj. Manager	DMC
Proj. Designer	DMC
Drawn By	DMC
Checked By	DMC
Field Book	000/000
Scale	1" = 20'
Date	4-17-2015

TAX MAP NO. 216 Lot 36
Site Plan of Land
located on
610 Route 126, Barrington
Strafford County, New Hampshire
prepared for
Ellen McCaleb

S-1

Sheet 1 of 1