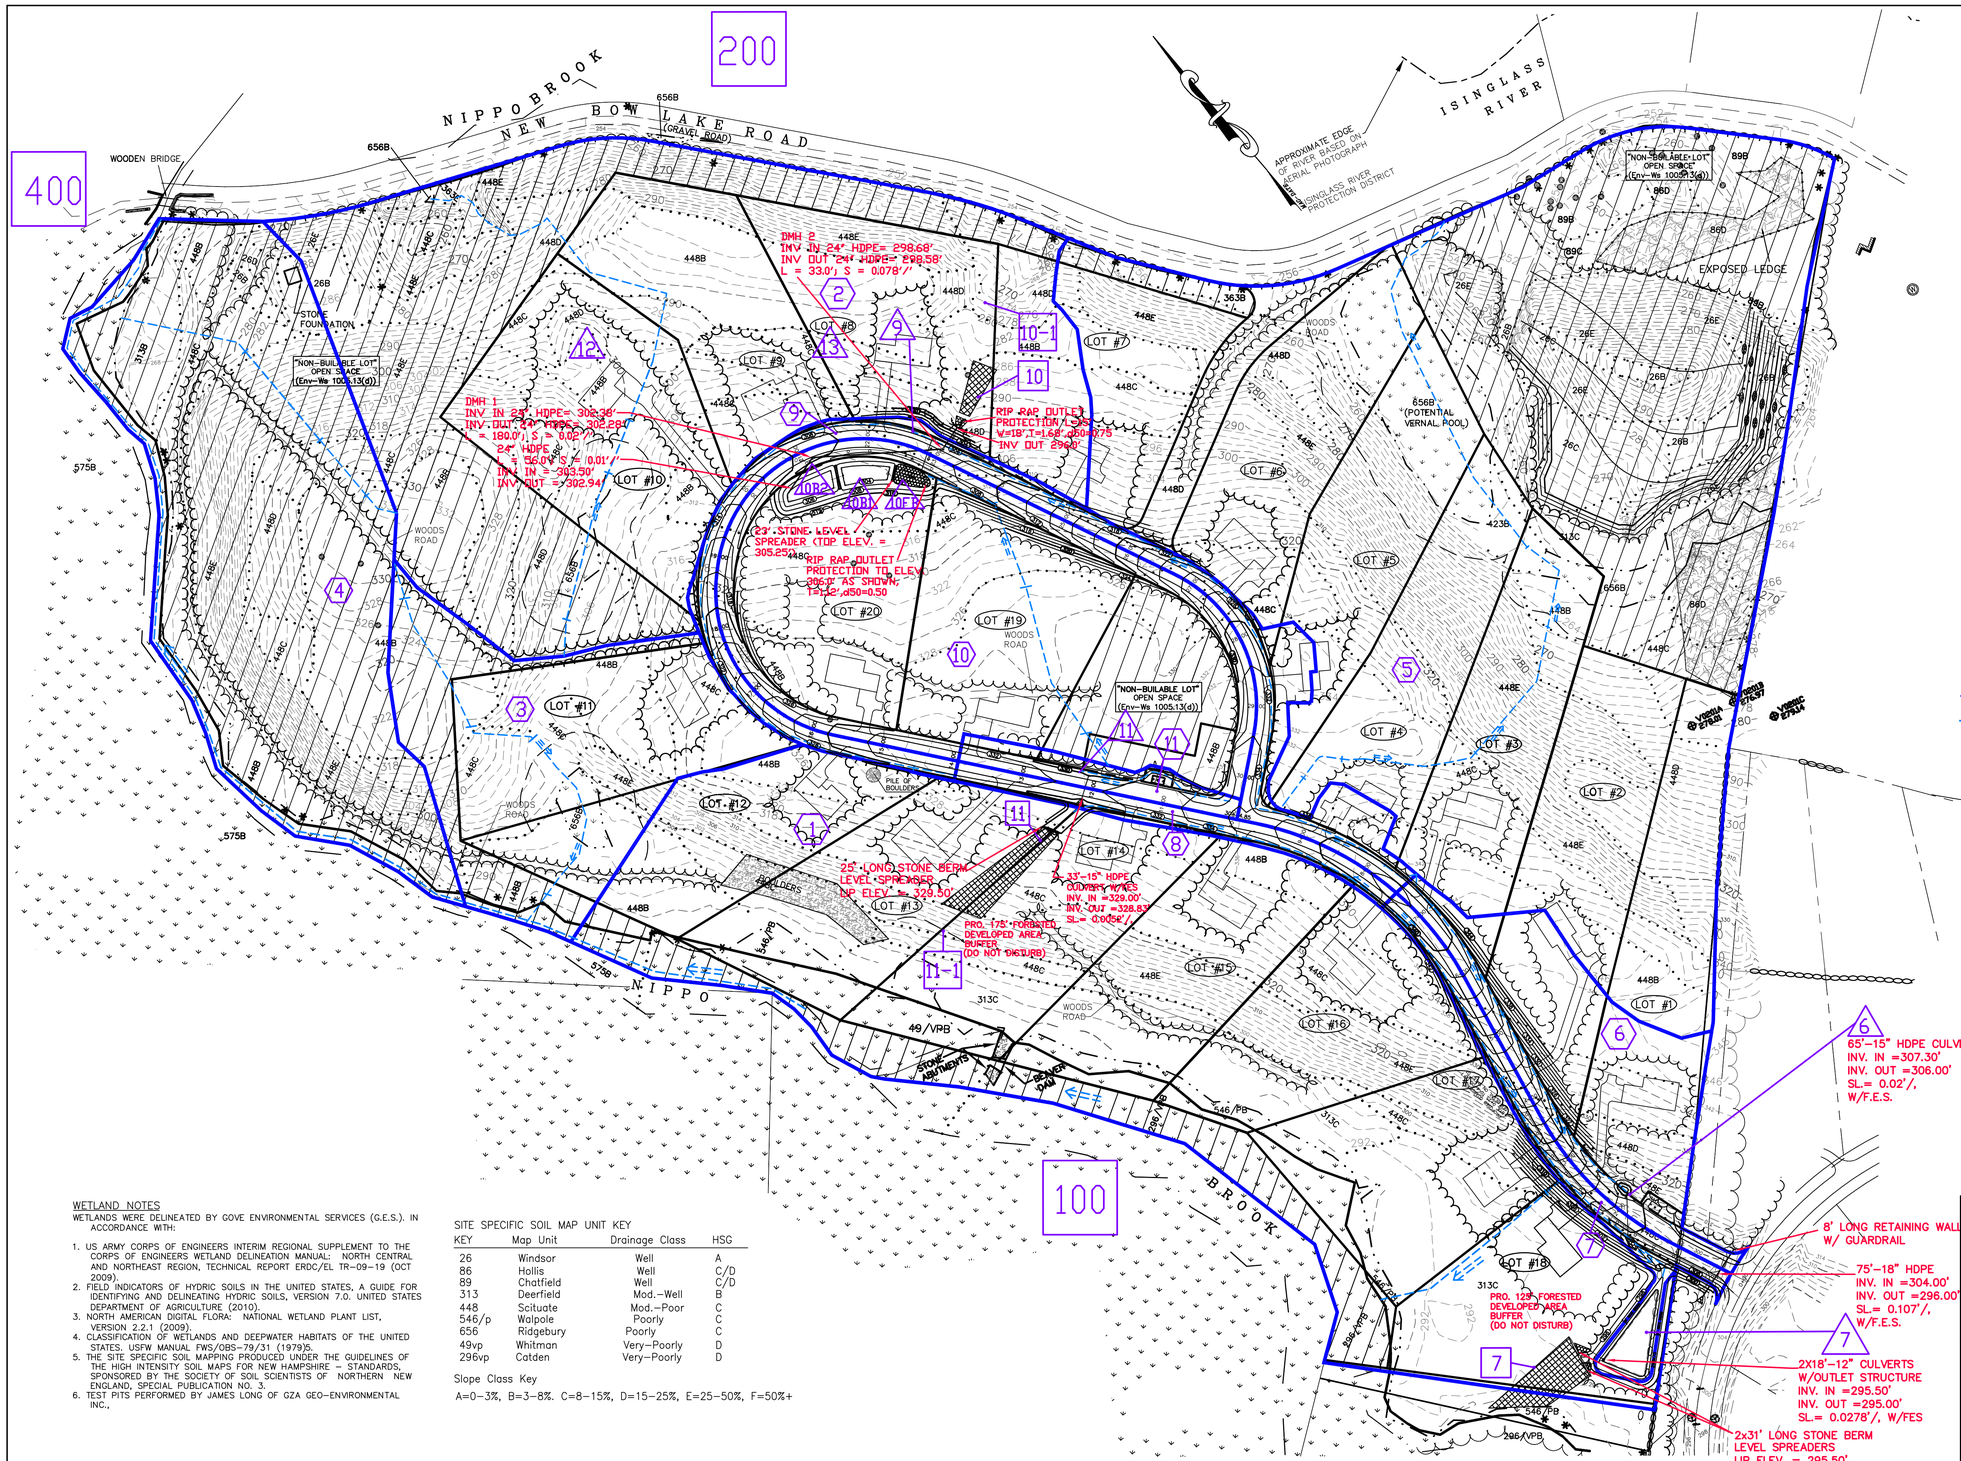

CABERNET BUILDERS
P.O. BOX 929
STRATHAM, N.H. 03885

BEALS · ASSOCIATES PLLC
70 PORTSMOUTH AVE, STRATHAM, N.H. 03885
PHONE: 603-583-4860, FAX. 603-583-4863

**THIS DRAWING IS FOR DRAINAGE PURPOSES ONLY

WATERSHED KEY

- # SUBCATCHMENT
- # REACH
- # POND
- LIMIT OF SUBCATCHMENT
- Tc PATH

WETLAND NOTES

WETLANDS WERE DELINEATED BY GOVE ENVIRONMENTAL SERVICES (G.E.S.). IN ACCORDANCE WITH:

1. US ARMY CORPS OF ENGINEERS INTERIM REGIONAL SUPPLEMENT TO THE CORPS OF ENGINEERS WETLAND DELINEATION MANUAL: NORTH CENTRAL AND NORTHEAST REGION, TECHNICAL REPORT ERDC/EL TR-09-19 (OCT 2009).
2. FIELD INDICATORS OF HYDRIC SOILS IN THE UNITED STATES, A GUIDE FOR IDENTIFYING AND DELINEATING HYDRIC SOILS, VERSION 7.0. UNITED STATES DEPARTMENT OF AGRICULTURE (2010).
3. NORTH AMERICAN DIGITAL FLORA: NATIONAL WETLAND PLANT LIST, VERSION 2.2.1 (2009).
4. CLASSIFICATION OF WETLANDS AND DEEPWATER HABITATS OF THE UNITED STATES. USFW MANUAL FWS/OBS-79/31 (1979)5.
5. THE SITE SPECIFIC SOIL MAPPING PRODUCED UNDER THE GUIDELINES OF THE HIGH INTENSITY SOIL MAPS FOR NEW HAMPSHIRE – STANDARDS, SPONSORED BY THE SOCIETY OF SOIL SCIENTISTS OF NORTHERN NEW ENGLAND, SPECIAL PUBLICATION NO. 3.
6. TEST PITS PERFORMED BY JAMES LONG OF GZA GEO-ENVIRONMENTAL INC.,

SITE SPECIFIC SOIL MAP UNIT KEY

KEY	Map Unit	Drainage Class	HSG
26	Windsor	Well	A
86	Hollis	Well	C/D
89	Chatfield	Well	C/D
313	Deerfield	Mod.-Well	B
448	Scituate	Mod.-Poor	C
546/p	Walpole	Poorly	C
656	Ridgebury	Poorly	C
49vp	Whitman	Very-Poorly	D
296vp	Catden	Very-Poorly	D

Slope Class Key

A=0-3%, B=3-8%. C=8-15%, D=15-25%, E=25-50%, F=50%+

REVISIONS:	DATE:
REVISED PER TRC	2-10-14

PROPOSED WATERSEHED PLAN-W2

PLAN FOR:
RESIDENTIAL DEVELOPMENT
BOULDER DRIVE
BARRINGTON, NH

DATE: NOV. 2013	SCALE: 1"=100'
PROJ. NO: NH-193	SHEET NO. 2 OF 2