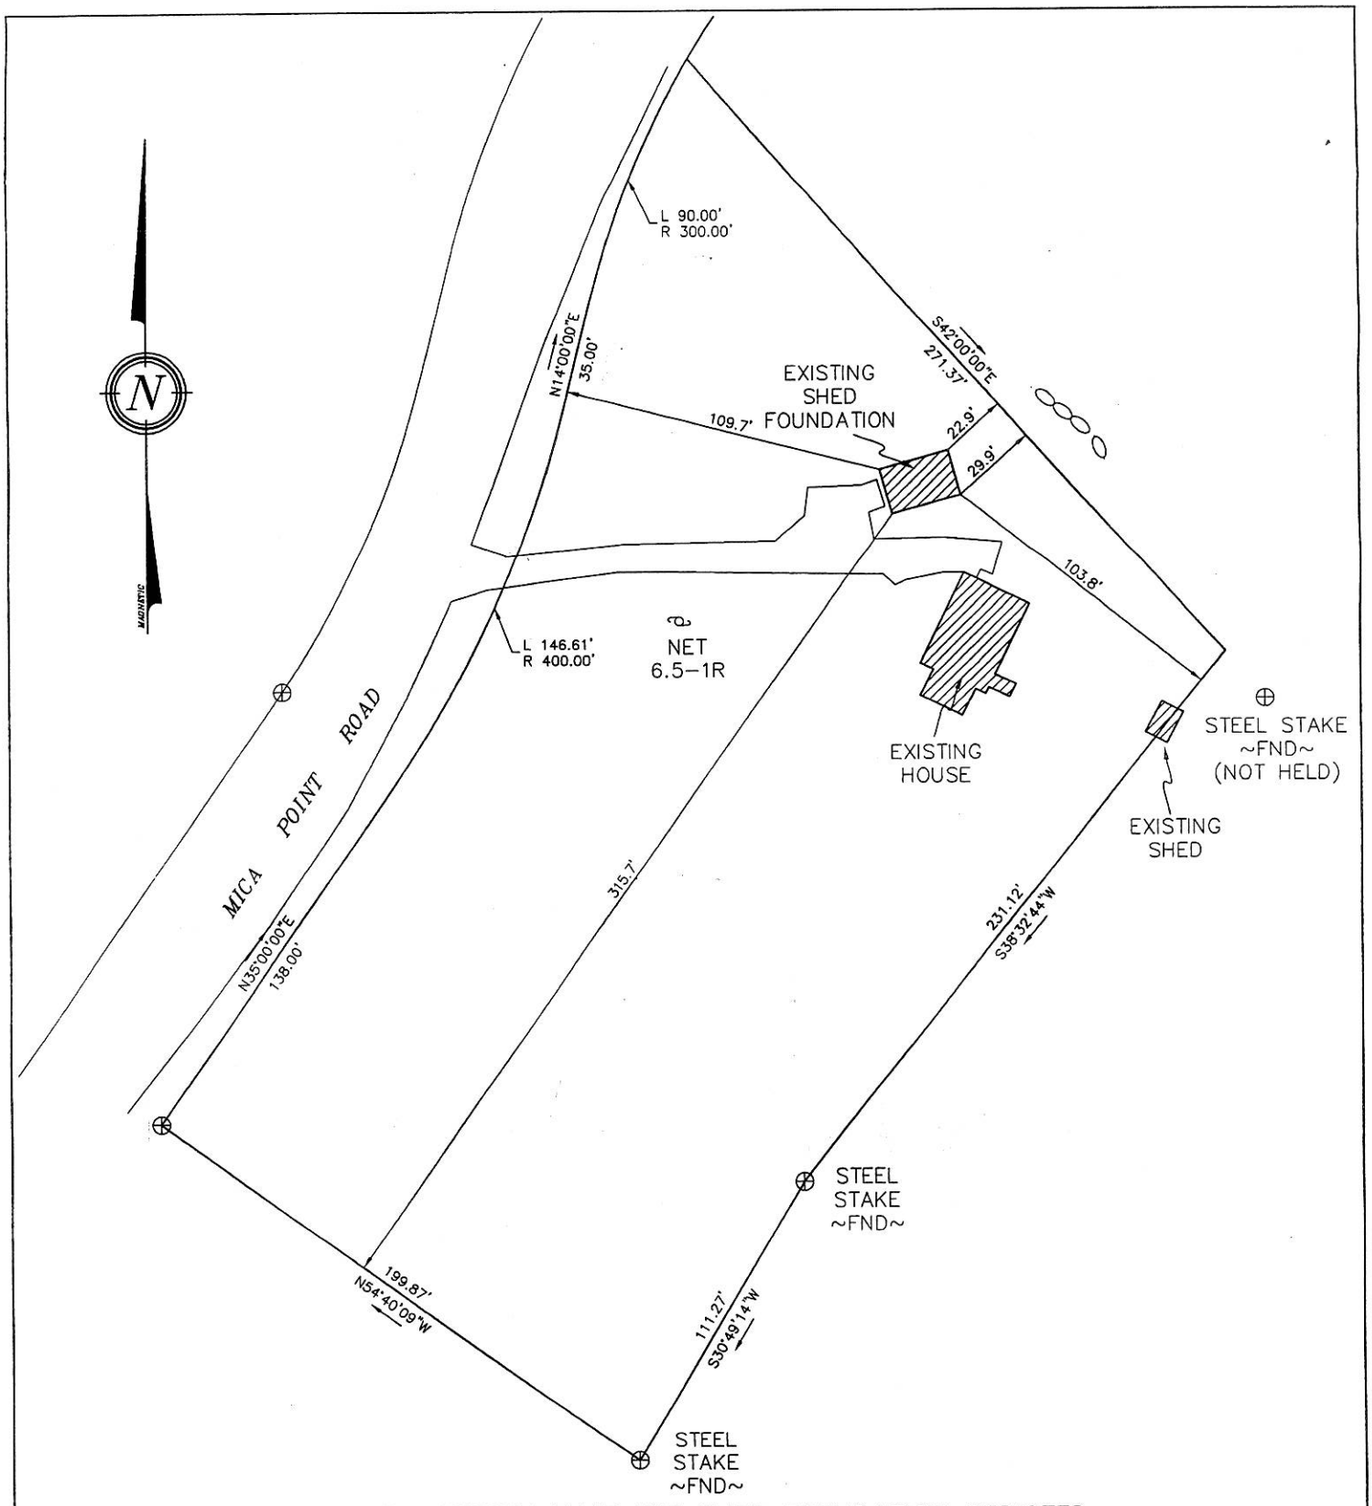

I HEREBY CERTIFY THAT THE SHED FOUNDATION DEPICTED HEREON DOES NOT COMPLY WITH THE BUILDING SETBACKS SET FORTH IN THE ZONING ORDINANCE OF THE TOWN OF BARRINGTON.

THIS IS NOT A BOUNDARY SURVEY

ZONE :
GENERAL DISTRICT

SETBACKS:
FRONT – 40'
SIDE & REAR – 30'

S.C.R.D. BOOK 1705,
PAGE 362

FOUNDATION LOCATION PLAN
LAND OF
CHARLES PIERSON
MICA POINT ROAD
BARRINGTON, N.H.
TAX MAP 256, LOT 37

STATE OF NEW HAMPSHIRE
No. 805
KENNETH A. BERRY
LICENSED LAND SURVEYOR
SIGNATURE

BERRY SURVEYING & ENGINEERING
335 SECOND CROWN POINT RD.
BARRINGTON, N.H. 332-2863

SCALE : 1 IN. EQUALS 60 FT.

DATE : MAY 20, 2014

FILE NO. : DB 2014 – 058