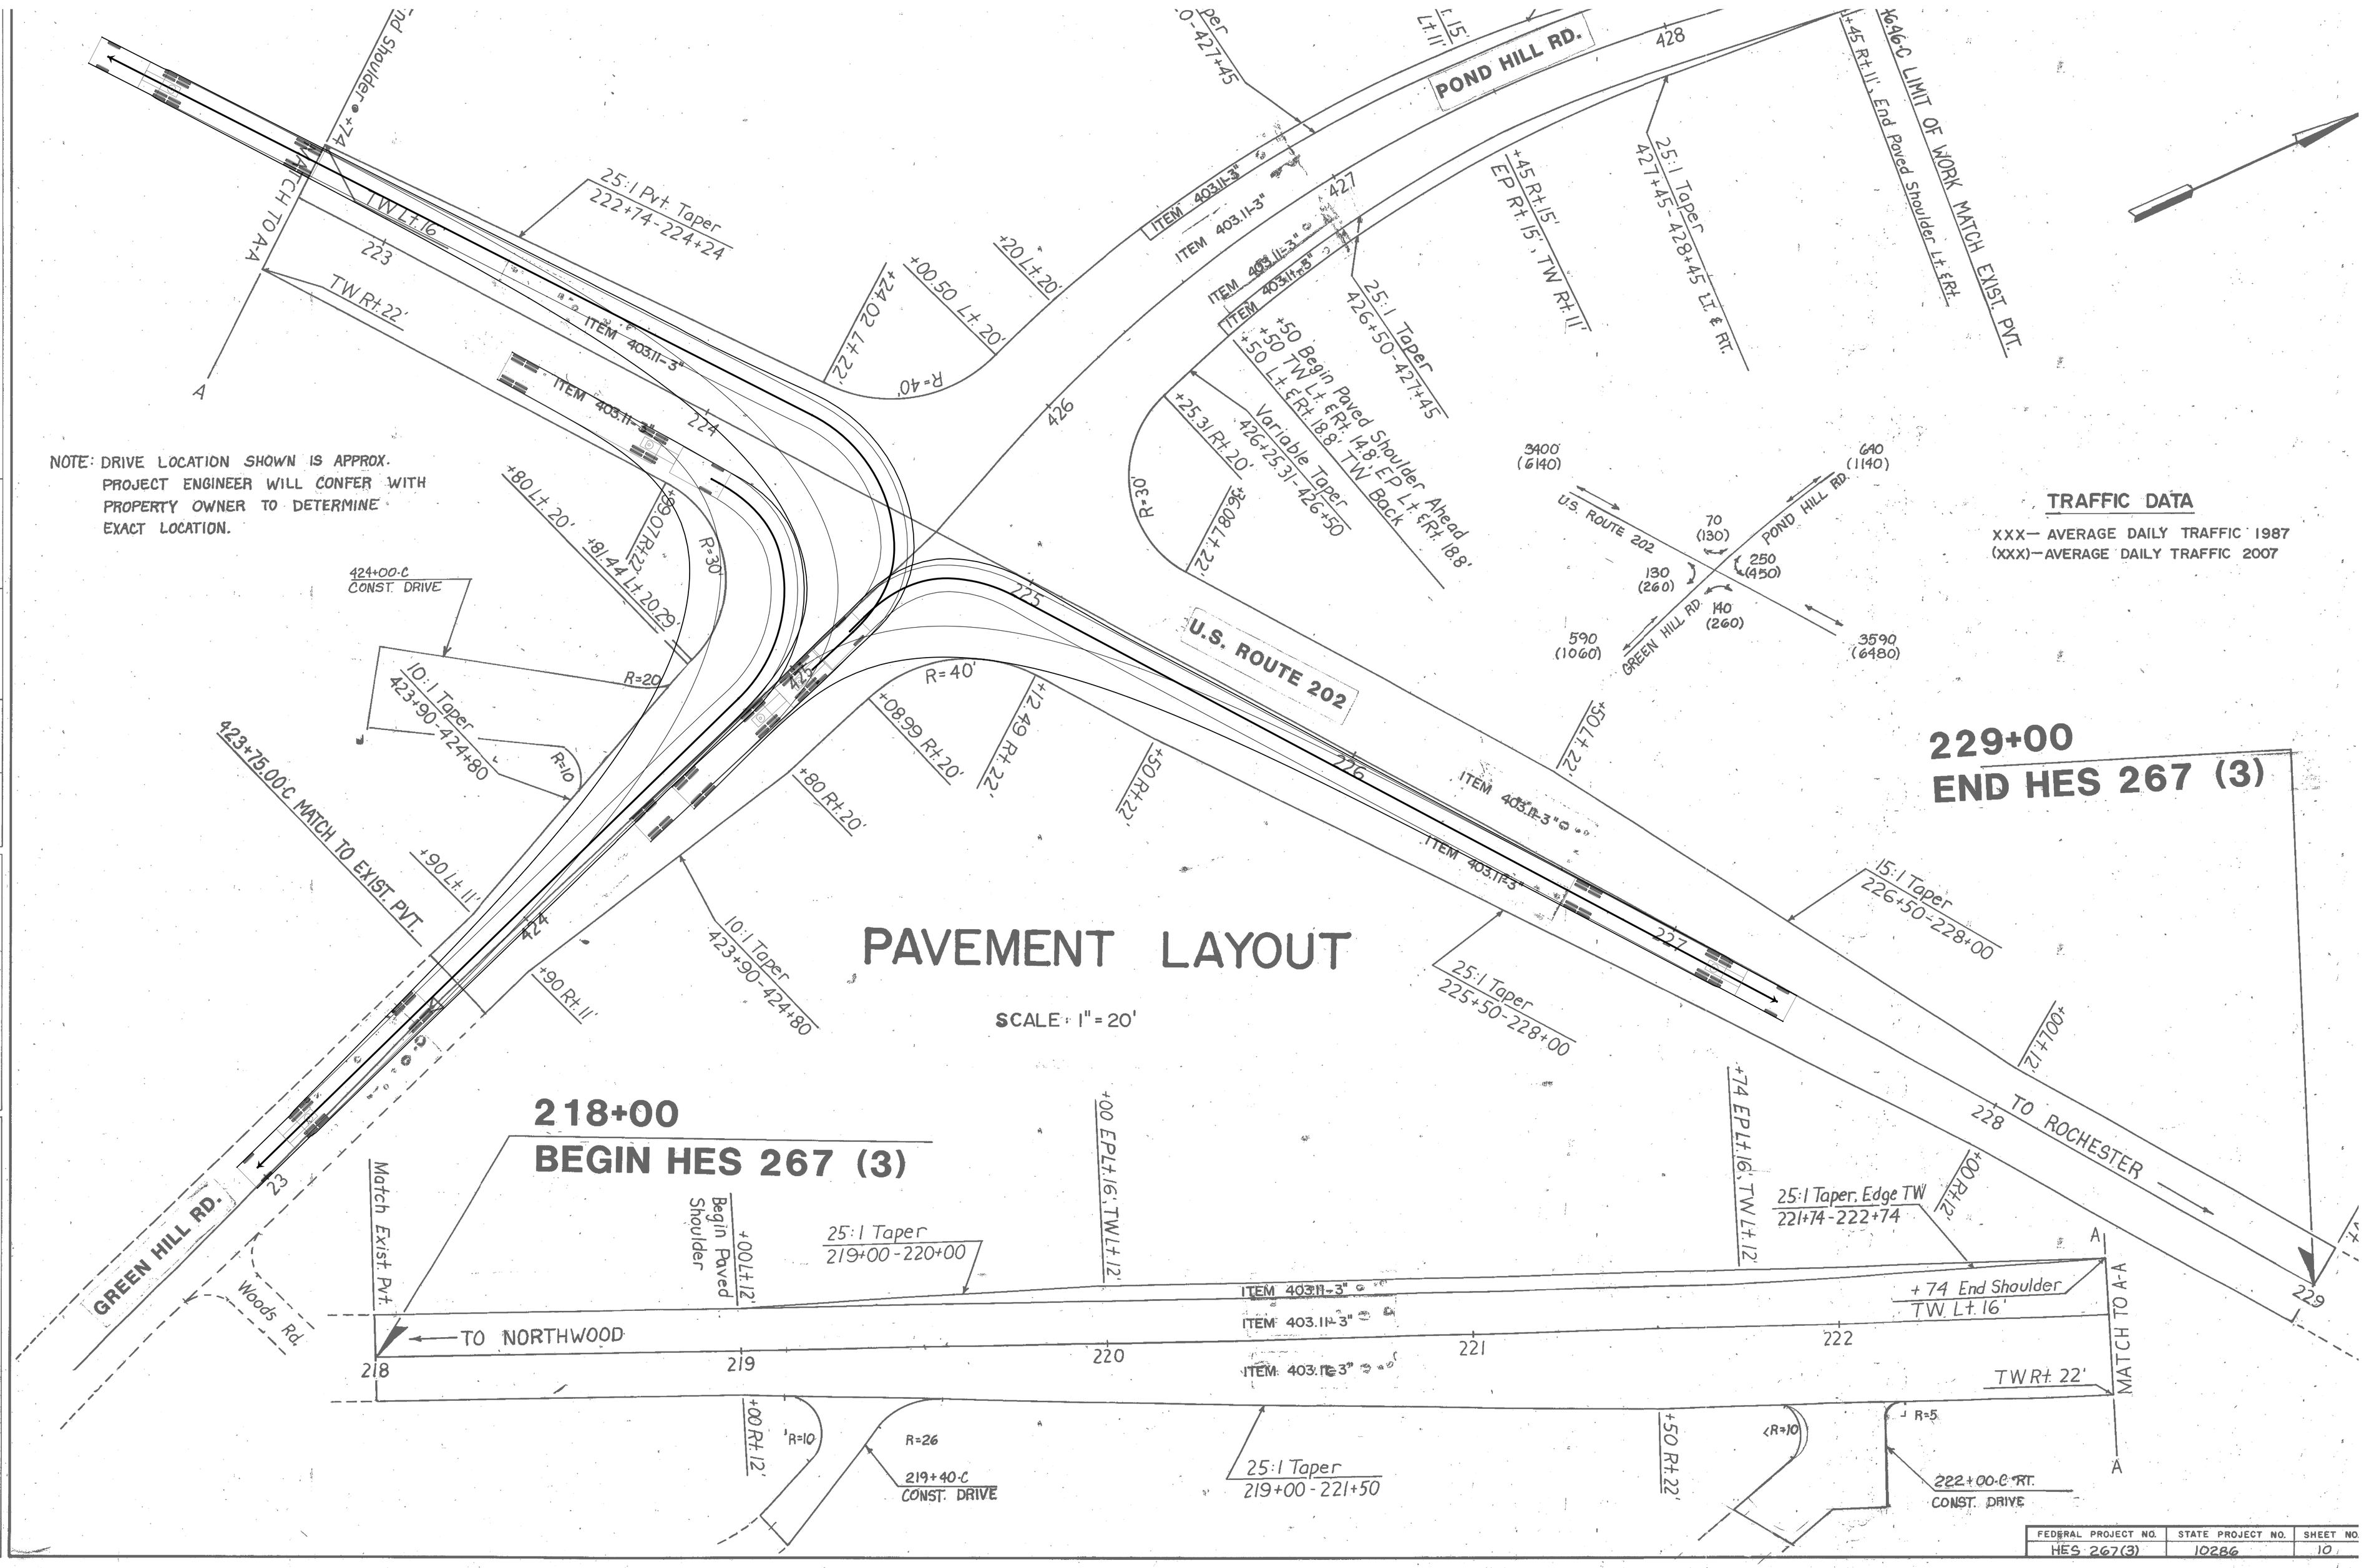

NUMBER	DATE	STATION	STATION	DESCRIPTION

REVISIONS AFTER PROPOSAL

NOTEBOOKS		
BOOK	PAGE	
BOOK	PAGE	
BOOK	PAGE	

	DATE
EXISTING DETAIL	DATE
PROPOSED DESIGN	DATE
SHEET CHECKED	DATE
AS BUILT DETAILS	DATE

FEDERAL PROJECT NO.	STATE PROJECT NO.	SHEET NO.
HES 267(3)	10286	10