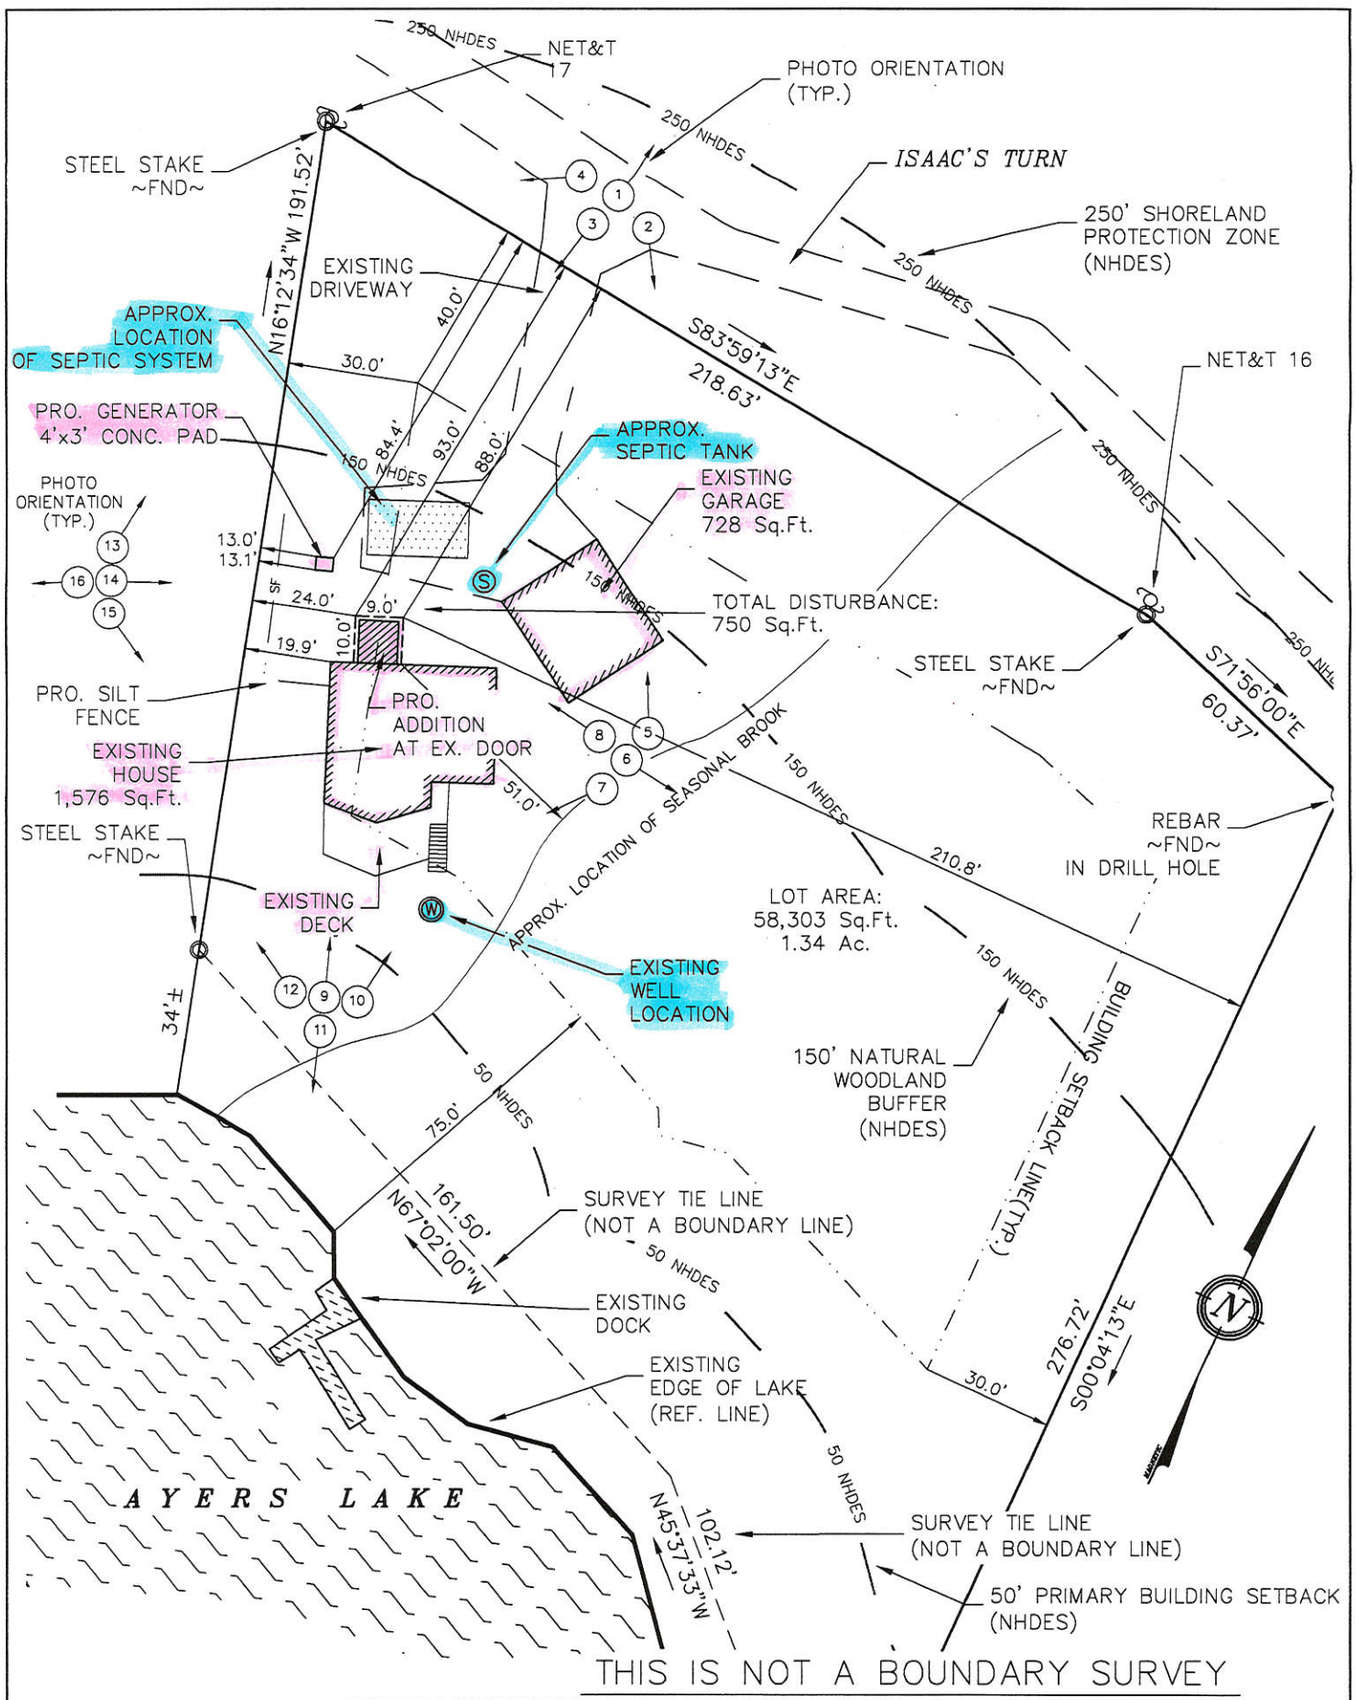

THIS IS NOT A BOUNDARY SURVEY

ZONE :
GENERAL DISTRICT

S.C.R.D.
BOOK 836, PAGE 301

SETBACKS:
FRONT: 40'
SIDE & REAR: 30'

PROPOSED CONDITIONS PLOT PLAN
FOR
NANCY LEWIS
ISAACS TURN
BARRINGTON, N.H.
TAX MAP 107, LOT 16

STATE OF NEW HAMPSHIRE
No. 328
DAVID A. BERRY
LICENSED LAND SURVEYOR
SIGNATURE

BERRY SURVEYING & ENGINEERING
335 SECOND CROWN POINT RD.
BARRINGTON, N.H. 332-2863

SCALE : 1 IN. EQUALS 40 FT.
DATE : DECEMBER 29, 2014
FILE NO. : DB 2014 - 147

OFFICE
FEB 11 2015
RECEIVED