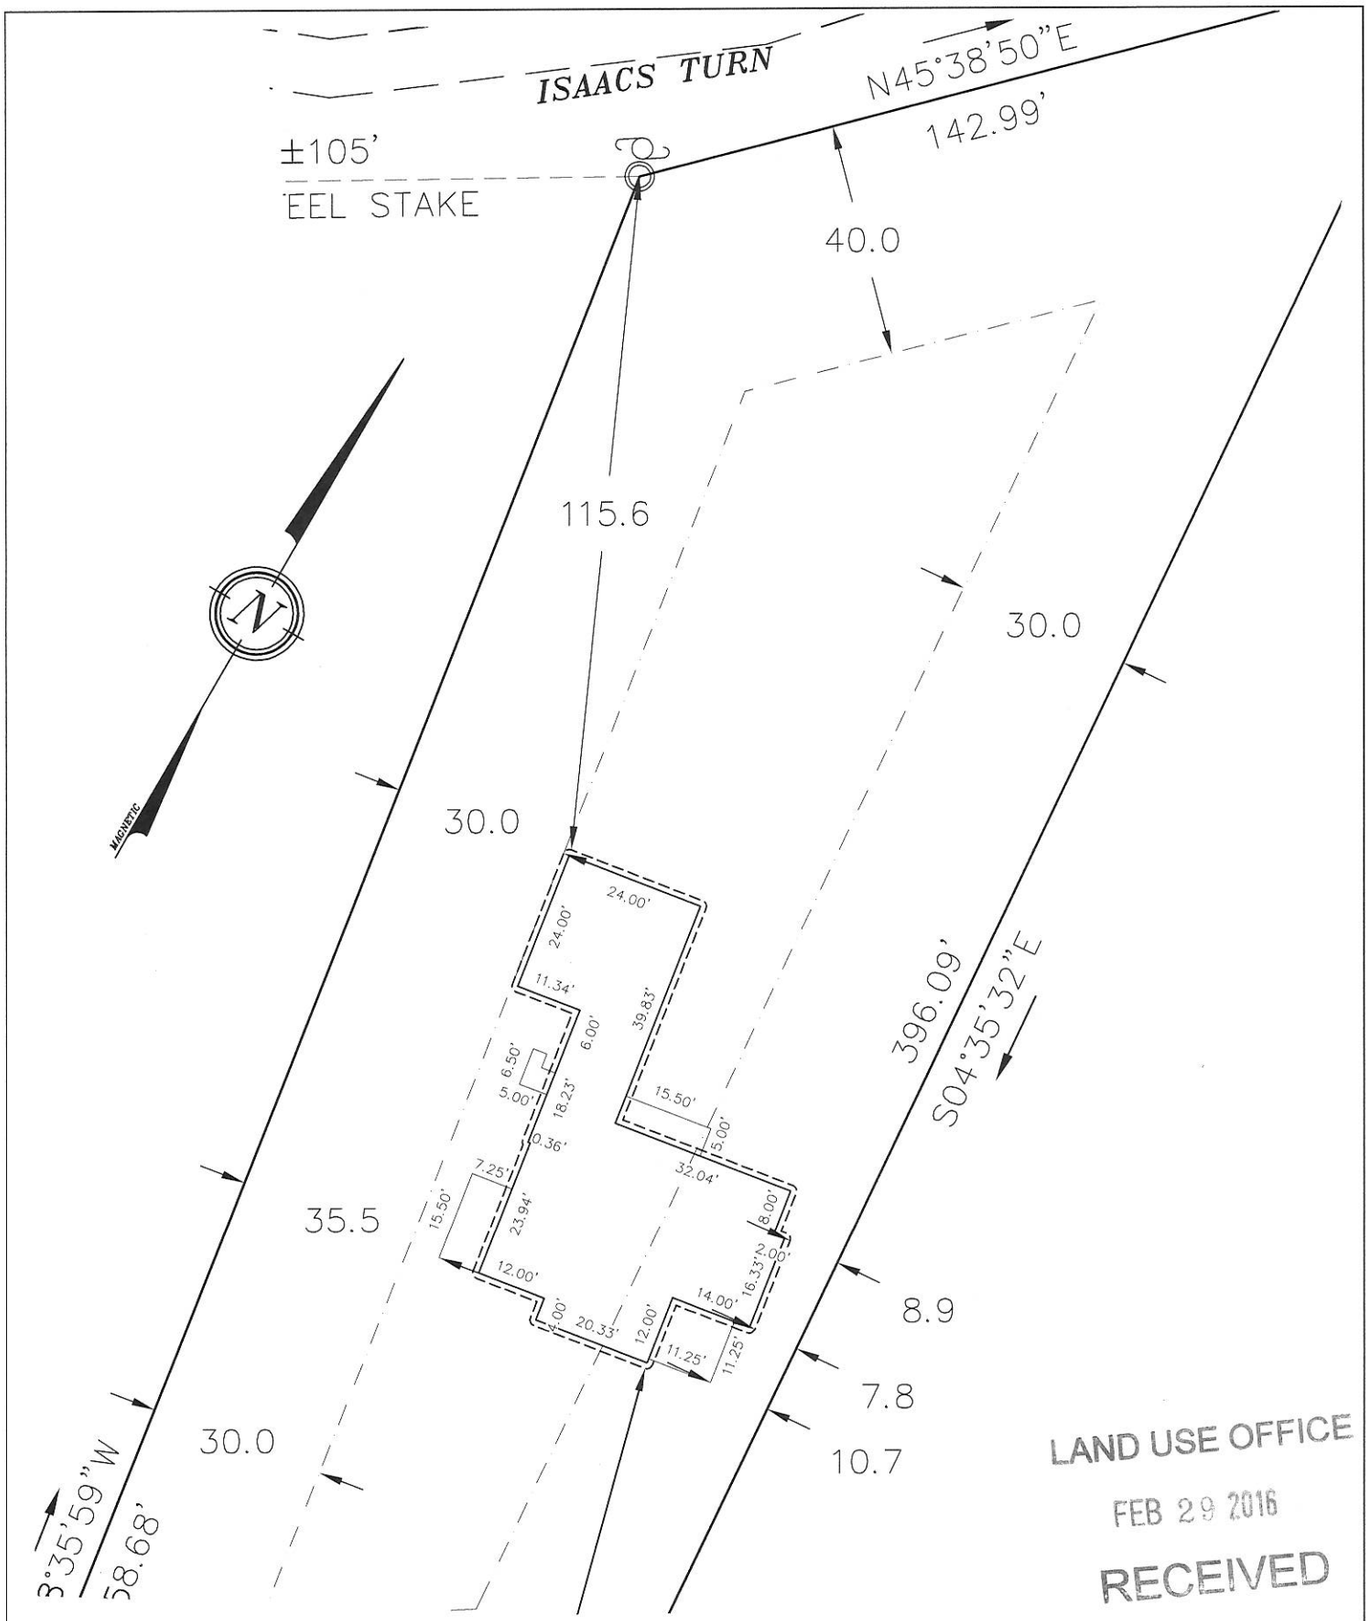

THIS IS NOT A BOUNDARY SURVEY

LAND USE OFFICE
FEB 29 2016
RECEIVED

ZONE :
GENERAL RESIDENTIAL

SETBACKS:
FRONT: 40'
SIDE: 30'
REAR: 30'
WATER: 75'

S.C.R.D.
BOOK 4276, PAGE 966
POCKET 4, FOLDER 1
PLAN 45

ADDITIONAL BUILDING DIMENSIONS
FOR
KENNETH & JULIE SANTER
ISAACS TURN
BARRINGTON, N.H.
TAX MAP 206, LOT 12

STATE OF NEW HAMPSHIRE
No. 805
KENNETH A. BERRY
LICENSED LAND SURVEYOR
SIGNATURE

BERRY SURVEYING & ENGINEERING
335 SECOND CROWN POINT RD.
BARRINGTON, N.H. 332-2863

SCALE : 1 IN. EQUALS 30 FT.

DATE : FEBRUARY 24, 2016

FILE NO. : DB 2015-120